




Agenda item 5

Appendix 1c

2026/0160/DET

Plans

 


1. ALL DIMENSIONS ARE IN MILLIMETRES UNLESS NOTED OTHERWISE.
2. ALL COORDINATES ARE IN METRES RELATIVE TO ORDNANCE SURVEY NATIONAL GRID.
3. ALL DIMENSIONS MUST BE CHECKED/VERIFIED ON SITE.
4. ANY DISCREPANCIES NOTED ON SITE ARE TO BE REPORTED TO THE SUPERVISOR IMMEDIATELY.
5. THE ELECTRONIC VERSION OF THIS DRAWING IS NOT TO BE USED FOR SETTING OUT.
6. THE LOCATIONS OF ANY KNOWN SERVICES SHOWN ON DRAWINGS ARE APPROXIMATE AND FOR GUIDANCE ONLY.
7. SERVICES INFORMATION HAS BEEN PROVIDED BY THE CLIENT, DATED 23/04/2025

1. DRAWING TO BE READ IN CONJUNCTION WITH:

- PQZ-JBA-00-00-DR-C001-Site Location Plan
PQZ-JBA-00-00-DR-C002-Site Clearance
PQZ-JBA-00-00-DR-C003-General Arrangement 1 of 2
PQZ-JBA-00-00-DR-C004-General Arrangement 2 of 2
PQZ-JBA-00-00-DR-C005-Channel Long Section 1 of 2
PQZ-JBA-00-00-DR-C006-Channel Long Section 2 of 2
PQZ-JBA-00-00-DR-C007-Bridge Long Section
PQZ-JBA-00-00-DR-C008-Channel-Cross Sections
PQZ-JBA-00-00-DR-C009-Channel-Cross Sections
PQZ-JBA-00-00-DR-C010-Standard Details
PQZ-JBA-00-00-DR-C011-Step-Drop-Details
PQZ-JBA-00-00-DR-C012-Non-Technical Overview Plan
PQZ-JBA-00-00-DR-S013-Structural General Arrangement
PQZ-JBA-00-00-DR-S014-Sections 1 of 2
PQZ-JBA-00-00-DR-S015-Sections 2 of 2

--TC--TC-- DIVERTED BT - UNDERGROUND
 --- FIN DRAIN
 - - - 1.1m HIGH POST & WIRE FENCE
 [Pattern] IN SITU REINFORCED CONCRETE
 [Pattern] PRECAST CONCRETE

 

P02	FOR REVIEW AND COMMENT	31/03/26	AJ	MA	SF	ST
P01	FOR REVIEW AND COMMENT	06/03/26	AJ	MA	SF	ST
Rev.	Description	Date	Author	Designer	Checker	Approver
Document Control						

Supplier

Unit 2.1, Quantum Court
Research Avenue South
Heriot Watt Research Park
Riccarton
EDINBURGH
EH14 4AP

T: +44 (0)131 319 2940
E: info@jbaconsulting.com

www.jbaconsulting.com
Twitter @JBAConsulting

JBA
consulting

Project Title

SLUGAIN BURN RESTORATION

Drawing Title

STRUCTURAL GENERAL ARRANGEMENT




Parent Model	PQZ-JBA-XX-XX-M3-S-0001-Design
--------------	--------------------------------


Security Classification FOR PLANNING		Scale 1:50	
Author A. Jaraba	Designer M. Awais Anjum	Checker S. Farrar	Approver S. Thomson
Suitability SHARED FOR REVIEW AND COMMENT		Status S3	Revision P02

Information Container A1 Sheet Size

PQZ-JBA-00-00-DR-S-013-Structural_General_Arrangement

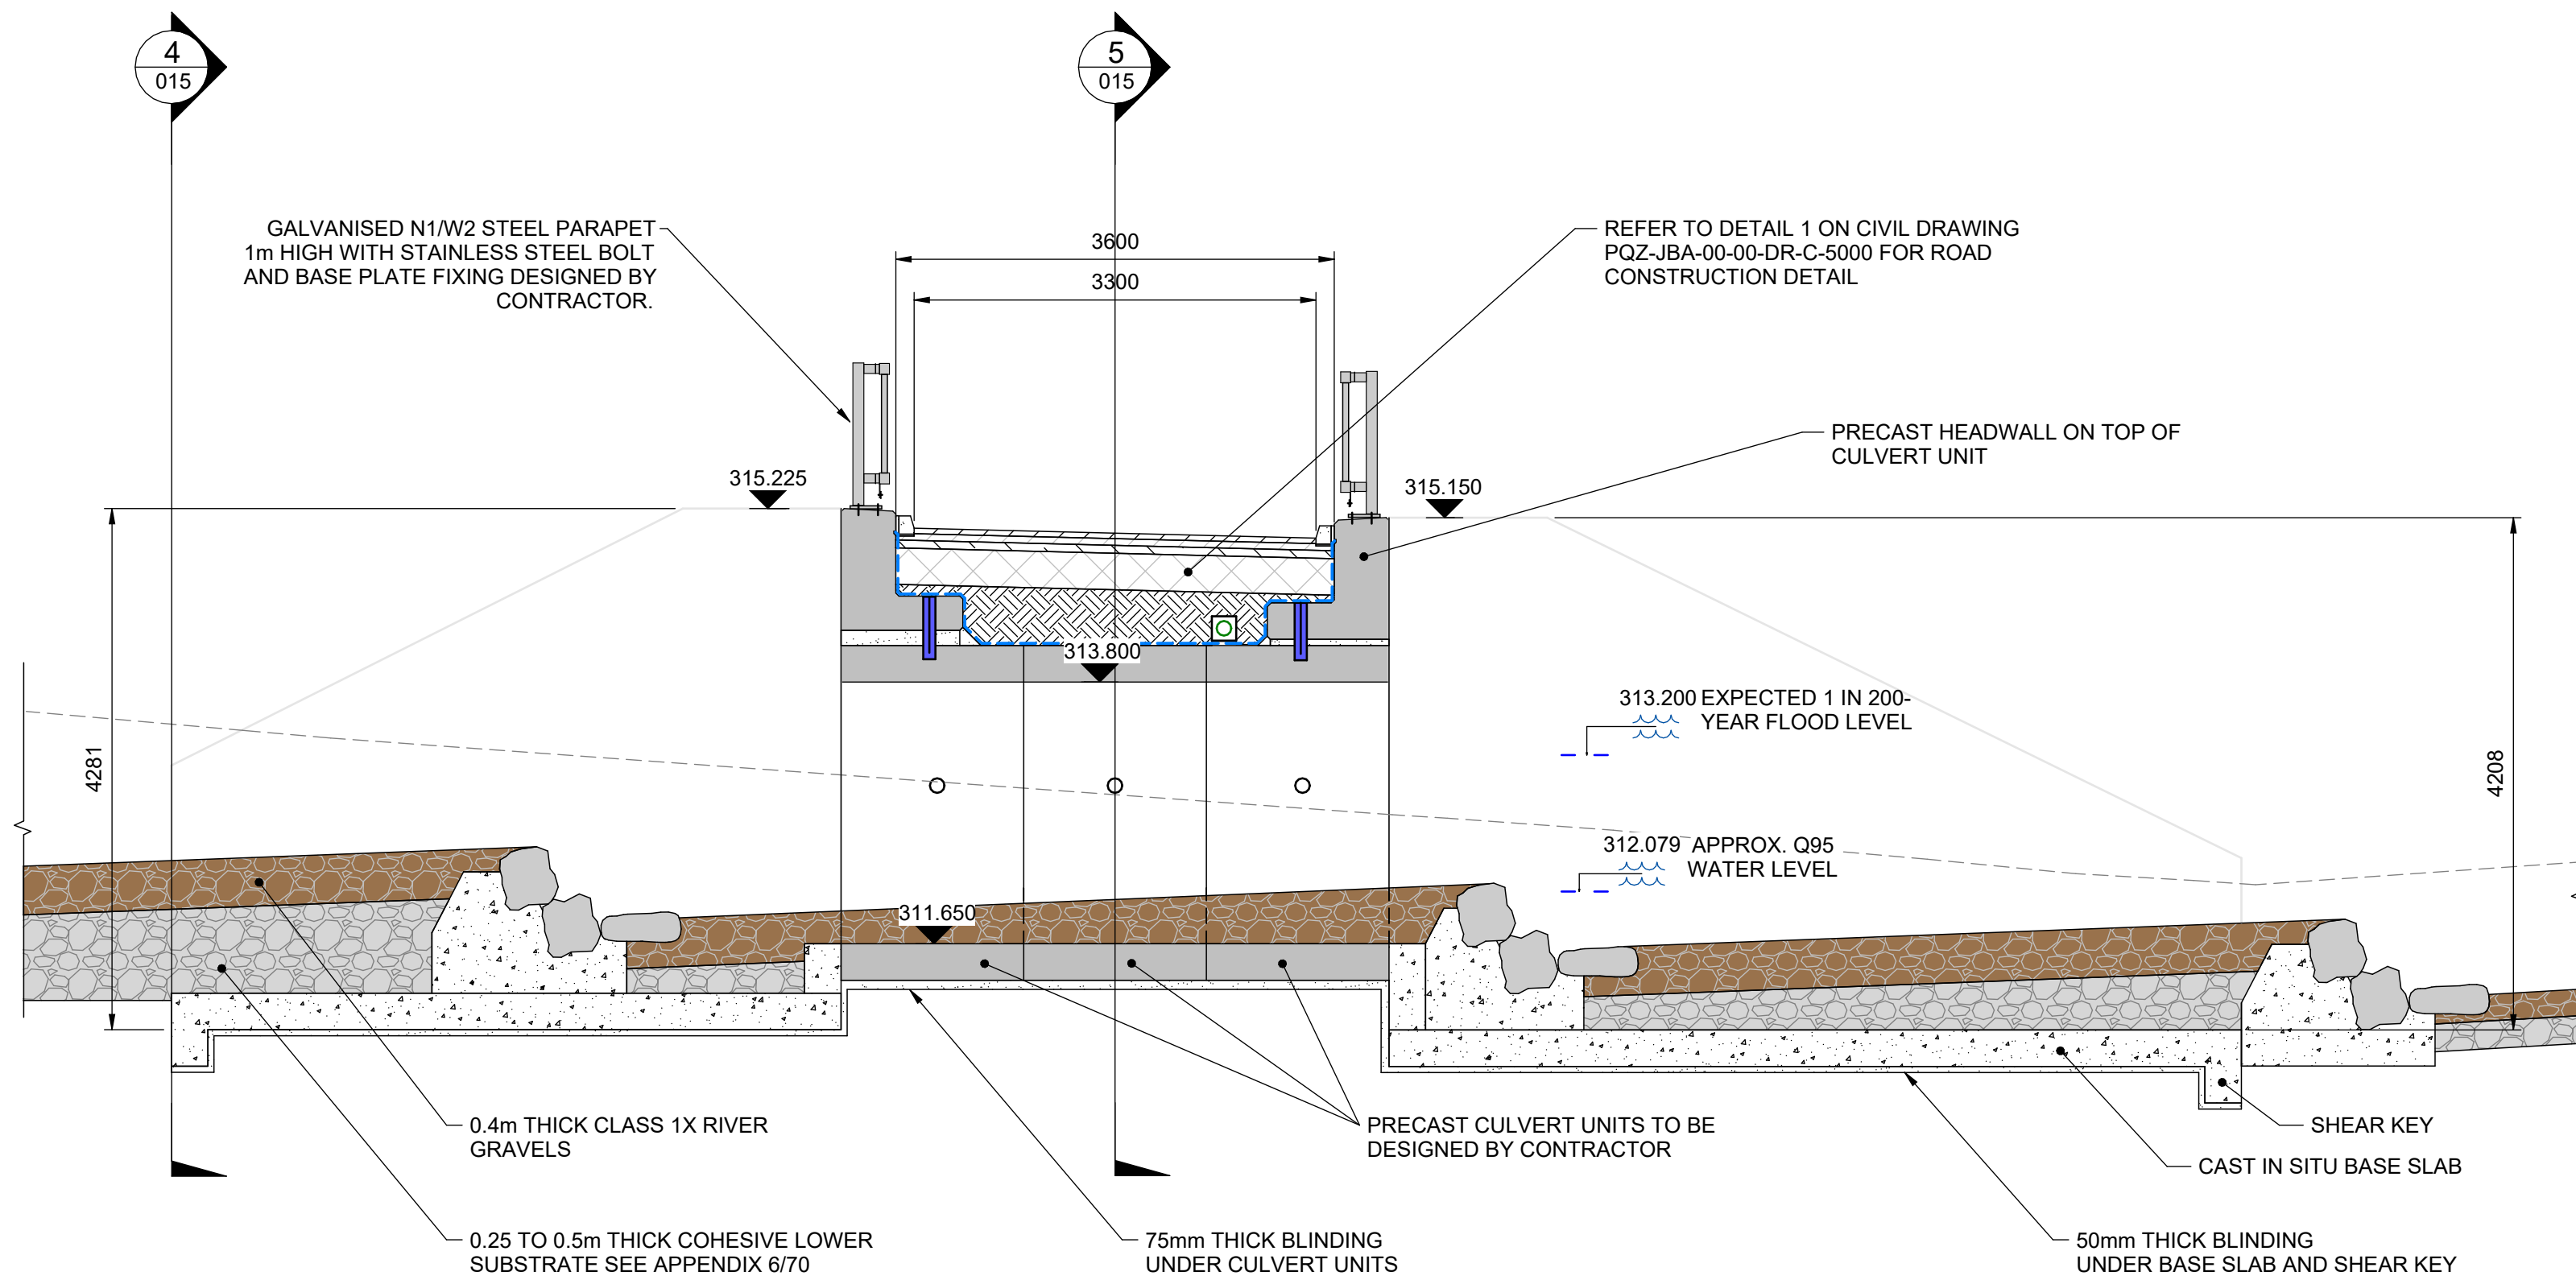

Section 1
SCALE 1 : 50

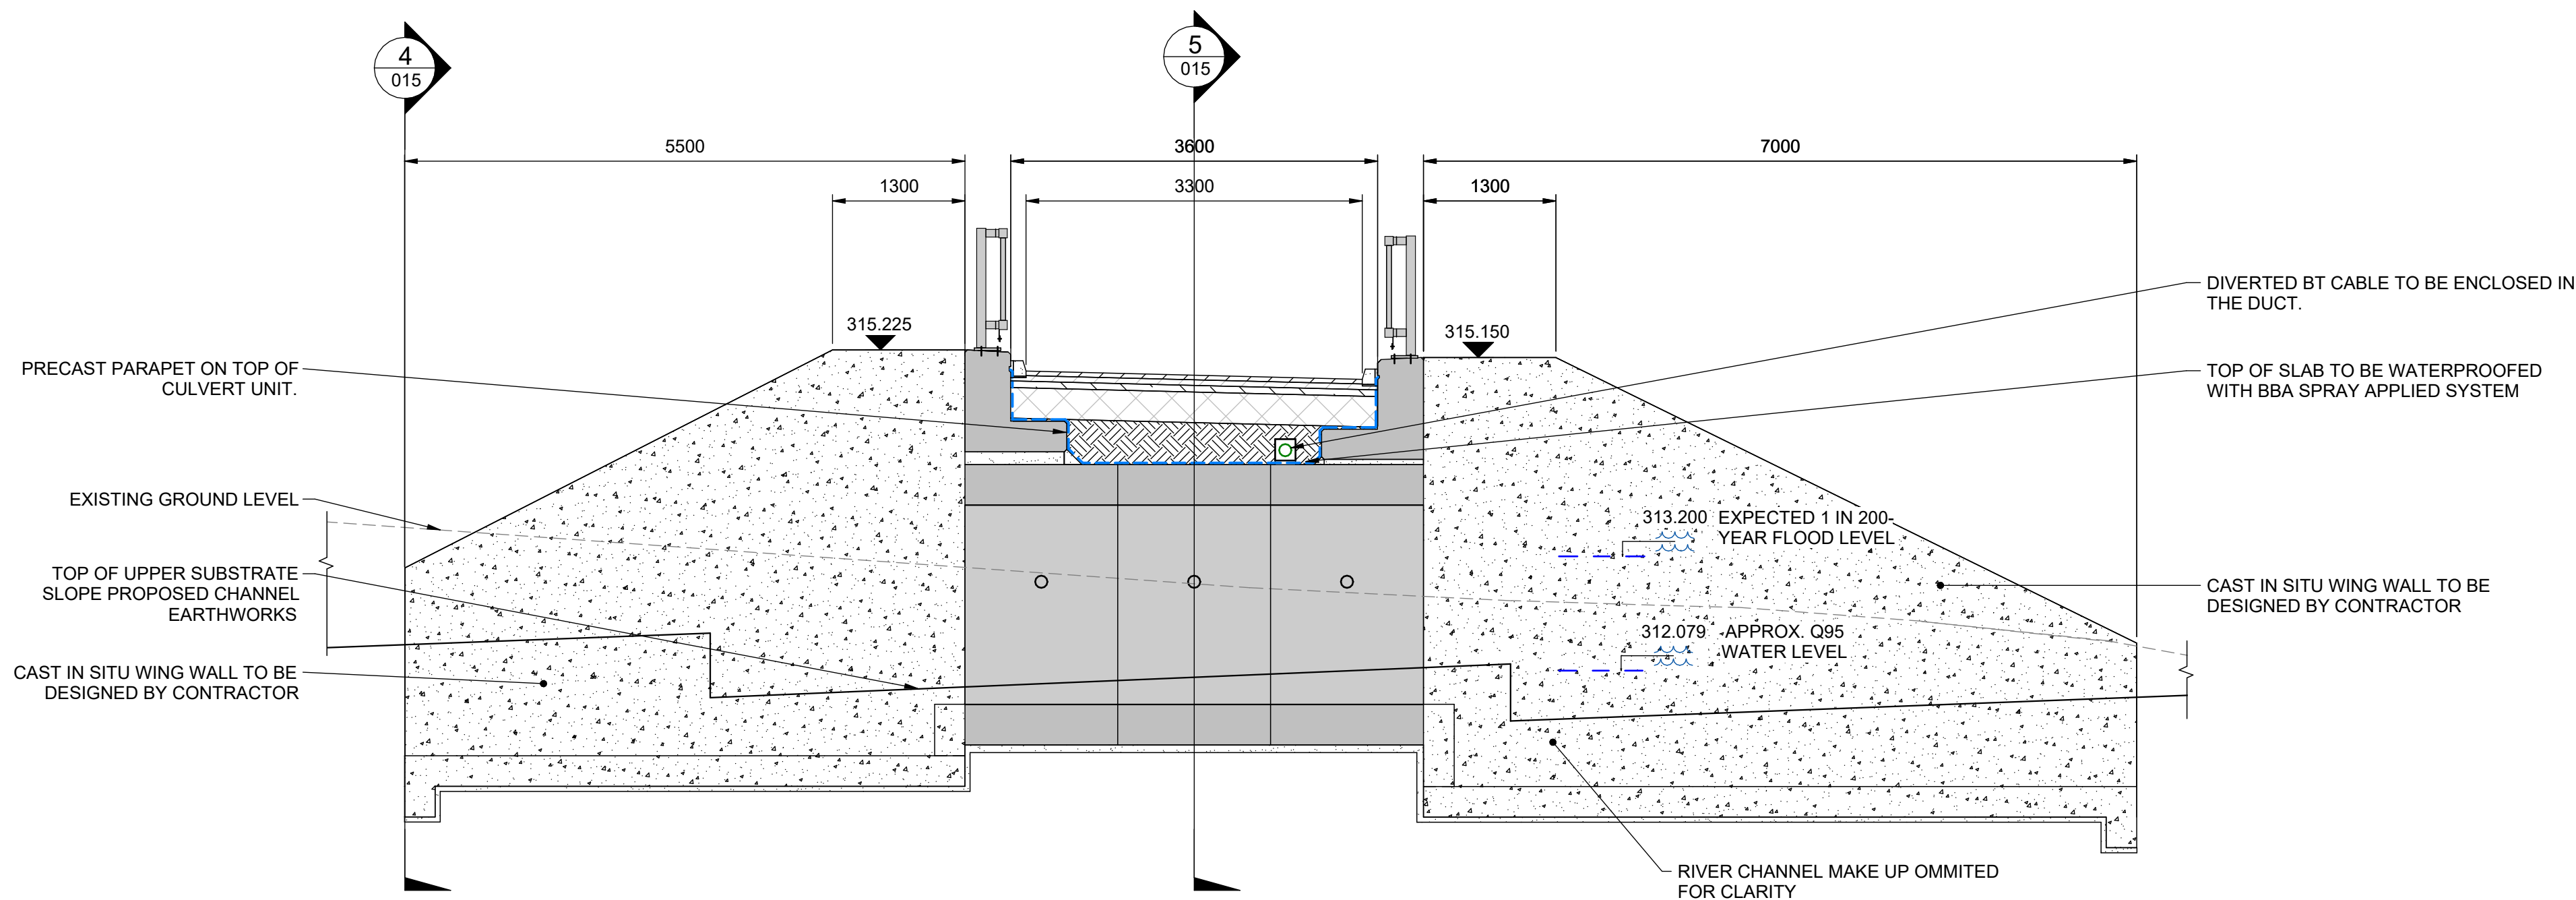

Section 2
SCALE 1 : 50

GENERAL NOTES

1. ALL DIMENSIONS ARE IN MILLIMETRES UNLESS NOTED OTHERWISE.
2. ALL COORDINATES ARE IN METRES RELATIVE TO ORDNANCE SURVEY NATIONAL GRID.
3. ALL DIMENSIONS MUST BE CHECKED/VERIFIED ON SITE.
4. ANY DISCREPANCIES NOTED ON SITE ARE TO BE REPORTED TO THE SUPERVISOR IMMEDIATELY.
5. THE ELECTRONIC VERSION OF THIS DRAWING IS NOT TO BE USED FOR SETTING OUT.
6. THE LOCATIONS OF ANY KNOWN SERVICES SHOWN ON DRAWINGS ARE APPROXIMATE AND FOR GUIDANCE ONLY.
7. SERVICES INFORMATION HAS BEEN PROVIDED BY THE CLIENT, DATED 23/04/2025


DRAWING NOTES

1. DRAWING TO BE READ IN CONJUNCTION WITH:

- PQZ-JBA-00-00-DR-C-001-Site_Location_Plan
- PQZ-JBA-00-00-DR-C-002-Site-Clearance
- PQZ-JBA-00-00-DR-C-003-General_Arrangement_1_of_2
- PQZ-JBA-00-00-DR-C-004-General_Arrangement_2_of_2
- PQZ-JBA-00-00-DR-C-005-Channel_Long_Section_1_of_2
- PQZ-JBA-00-00-DR-C-006-Channel_Long_Section_2_of_2
- PQZ-JBA-00-00-DR-C-007-Bridge_Long_Section
- PQZ-JBA-00-00-DR-C-008-Channel-Cross_Sections
- PQZ-JBA-00-00-DR-C-009-Bridge_Cross_Sections
- PQZ-JBA-00-00-DR-C-010-Standard-Details
- PQZ-JBA-00-00-DR-C-011-Step-Pool-Details
- PQZ-JBA-00-00-DR-C-012-Non-Technical_Overview_Plan
- PQZ-JBA-00-00-DR-S-013-Structural_General_Arrangement
- PQZ-JBA-00-00-DR-S-014-Sections_1_of_2
- PQZ-JBA-00-00-DR-S-015-Sections_2_of_2

LEGEND

- EXISTING GROUND
- PROPOSED GROUND
- BRIDGE DECK WATERPROOFING
- IN SITU REINFORCED CONCRETE
- PRECAST CONCRETE
- CLASS 1X RIVER GRAVELS
- UPPER SUBSTRATE
- LOWER SUBSTRATE
- CLASS 6N BACKFILL COMPACTED

 

P02	FOR REVIEW AND COMMENT	31/03/26	AJ	MA	SF	ST
P01	FOR REVIEW AND COMMENT	06/03/26	AJ	MA	SF	ST
Rev.	Description	Date	Author	Designer	Checker	Approver

Document Control

Supplier	Unit 2.1, Quantum Court Research Avenue South Heriot Watt Research Park Riccarton EDINBURGH EH14 4AP	T: +44 (0)131 319 2940 E: info@jbaconsulting.com www.jbaconsulting.com Twitter @JBAConsulting	JBA consulting
----------	---	--	-------------------

Project Title

SLUGAIN BURN RESTORATION

Drawing Title

SECTIONS 1 OF 2



Parent Model

PQZ-JBA-XX-XX-M3-S-0001-Design

Security Classification	Scale	FOR PLANNING	1:50
Author	Designer	Checker	Approver
A. Jaraba	M. Awais Anjum	S. Farrar	S. Thomson
Suitability	Status	Revision	
SHARED FOR REVIEW AND COMMENT	S3	P02	




Information Container

PQZ-JBA-00-00-DR-S-014-Sections_1_of_2

A1 Sheet Size



PQZ-JBA-00-00-DR-S-015-Sections_2_of_2

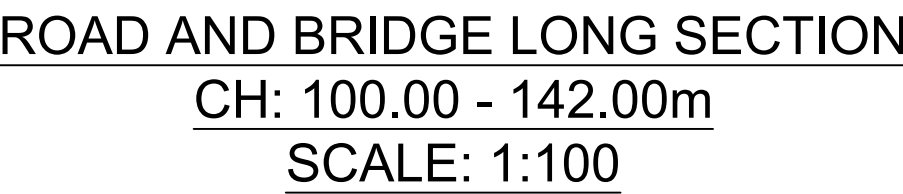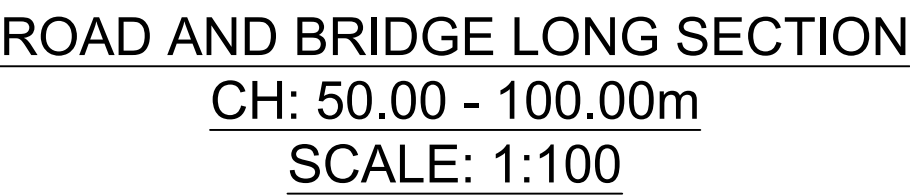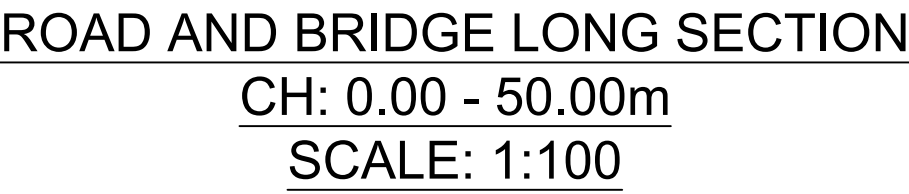

- ## DRAWING NOTES
1. DRAWING TO BE READ IN CONJUNCTION WITH:
- PQZ-JBA-00-00-DR-C-001-Site_Location_Plan
 - PQZ-JBA-00-00-DR-C-002-Site-Clearance
 - PQZ-JBA-00-00-DR-C-003-General_Arrangement_1_of_2
 - PQZ-JBA-00-00-DR-C-004-General_Arrangement_2_of_2
 - PQZ-JBA-00-00-DR-C-005-Channel_Long_Section_1_of_2
 - PQZ-JBA-00-00-DR-C-006-Channel_Long_Section_2_of_2
 - PQZ-JBA-00-00-DR-C-007-Bridge_Long_Section
 - PQZ-JBA-00-00-DR-C-008-Channel-Cross_Sections
 - PQZ-JBA-00-00-DR-C-009-Bridge_Cross_Sections
 - PQZ-JBA-00-00-DR-C-010-Standard-Details
 - PQZ-JBA-00-00-DR-C-011-Step-Pool-Details
 - PQZ-JBA-00-00-DR-C-012-Non-Technical_Overview_Plan
 - PQZ-JBA-00-00-DR-S-013-Structural_General_Arrangement
 - PQZ-JBA-00-00-DR-S-014-Sections_1_of_2
 - PQZ-JBA-00-00-DR-S-015-Sections_2_of_2

-
- 5 4 3 2 1 0 2 4 6
- SCALE 1:100 (m)

02	FOR REVIEW AND COMMENT	31/03/26	JN	KM	ST	JS
01	FOR REVIEW AND COMMENT	06/03/26	SW	KM	ST	JS
Rev.	Description	Date	Author	Designer	Checker	Approver

supplier
Unit 2.1, Quantum Court
Research Avenue South
Derbyshire Watn Research Park
Leicestershire
Leicester
LE19 4AP

T: +44 (0)131 319 2940
E: info@jbaconsulting.com
www.jbaconsulting.com
Twitter @JBAConsulting

JBA
consulting

Project Title

SLUGAIN BURN RESTORATION

Drawing Title

**ROAD
LONG SECTION**



Parent Model

NOT FROM MODEL


Security Classification FOR PLANNING		Scale AS SHOWN	
Author S. Wood	Designer K. Mularska	Checker S. Thomson	Approver J. Steele

Suitability	Status	Revision
SHARED FOR REVIEW AND COMMENTS	S3	P02


Information Container

PQZ-JBA-00-00-DR-C-007-Road_Long_Section


A1 Sheet 5

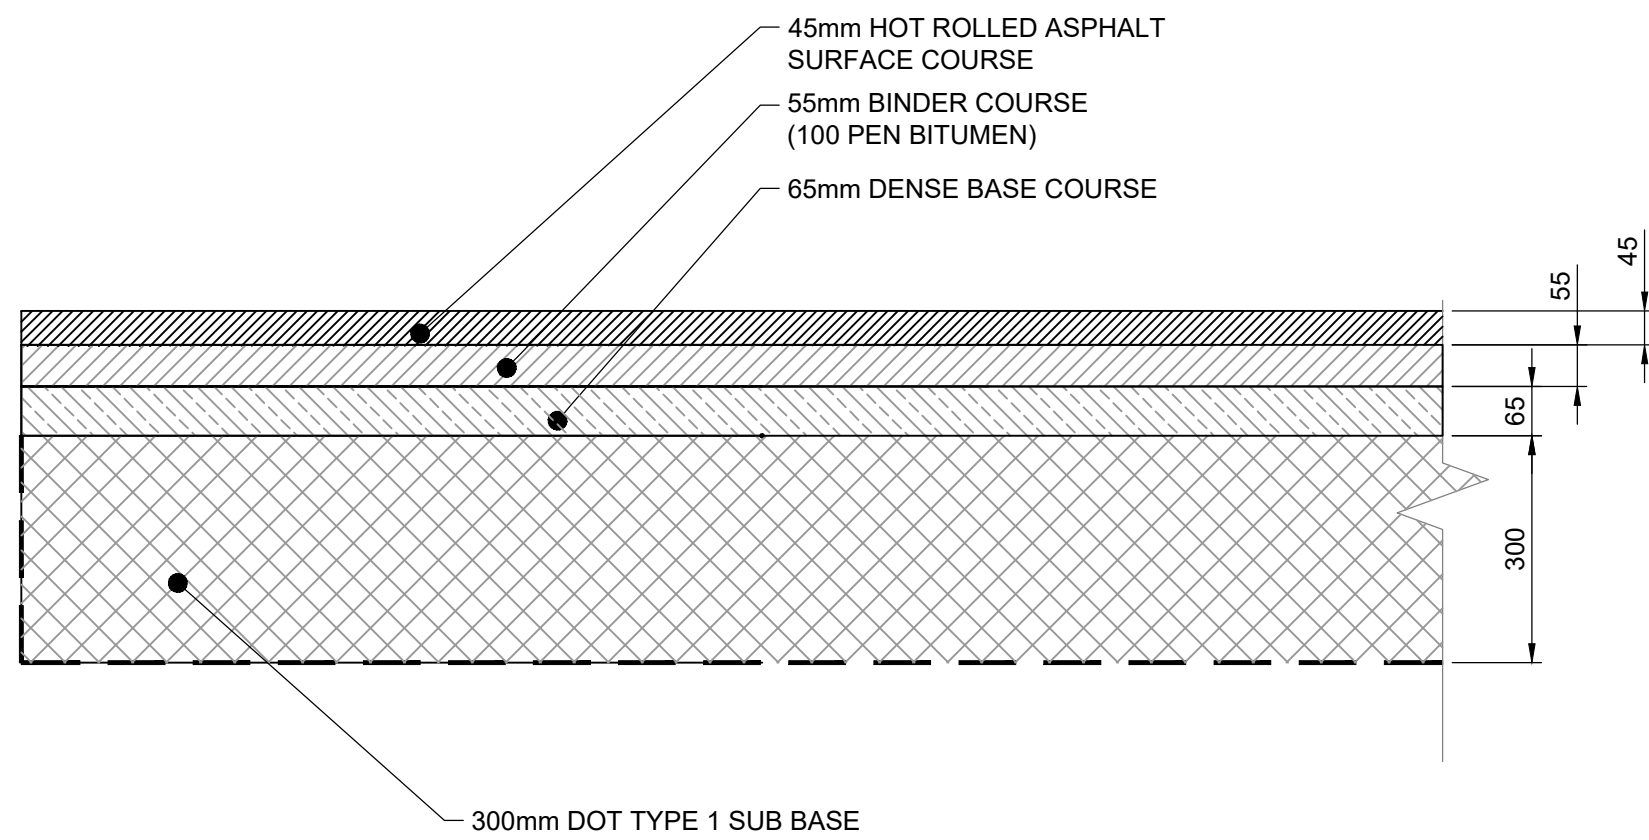


DETAIL 1 - ROAD CONSTRUCTION DETAIL
1:10

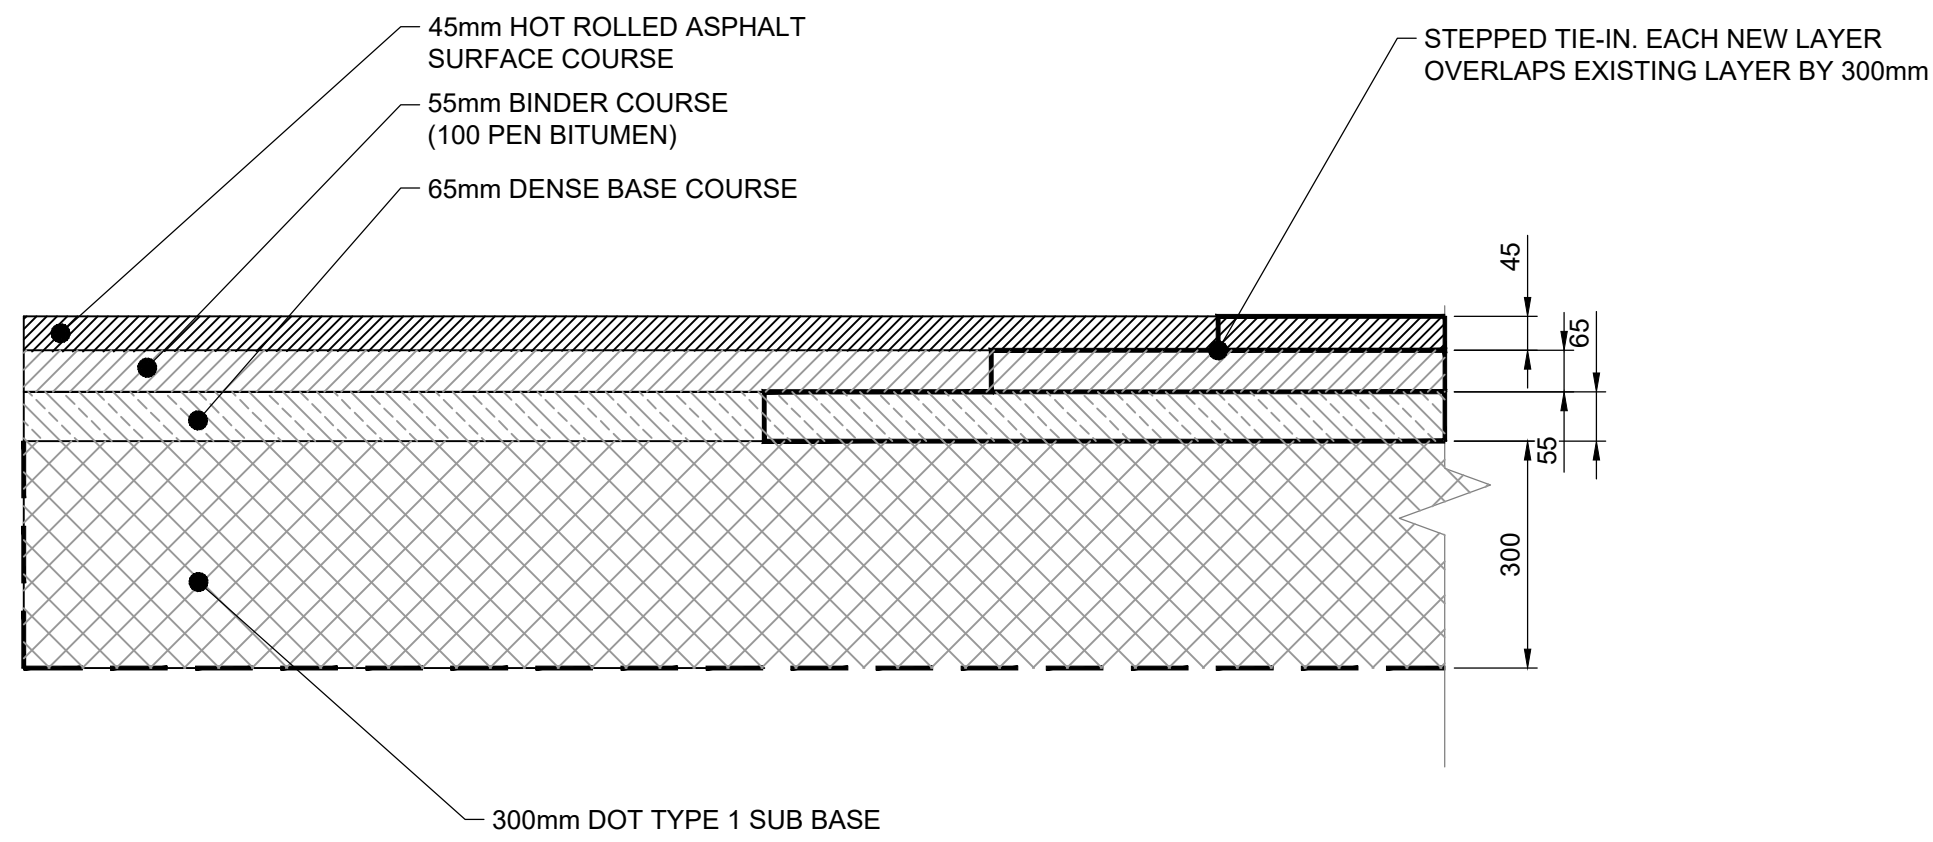


DETAIL 2 - ROAD CONSTRUCTION
TIE-IN DETAIL
1:10

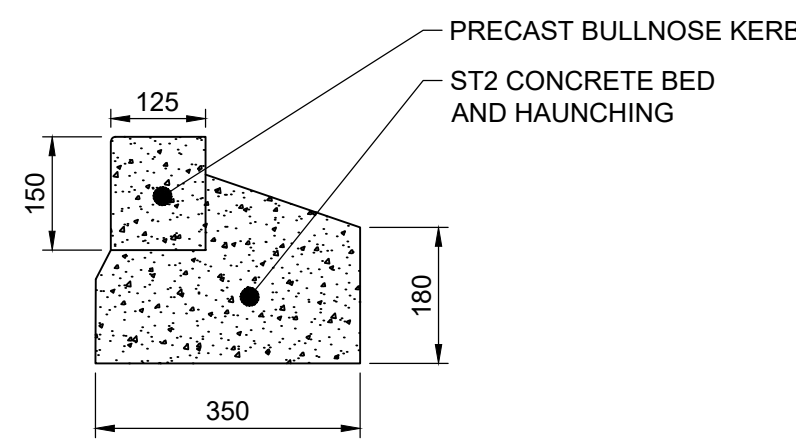


DETAIL 3 - BULLNOSE KERB DETAIL
1:10

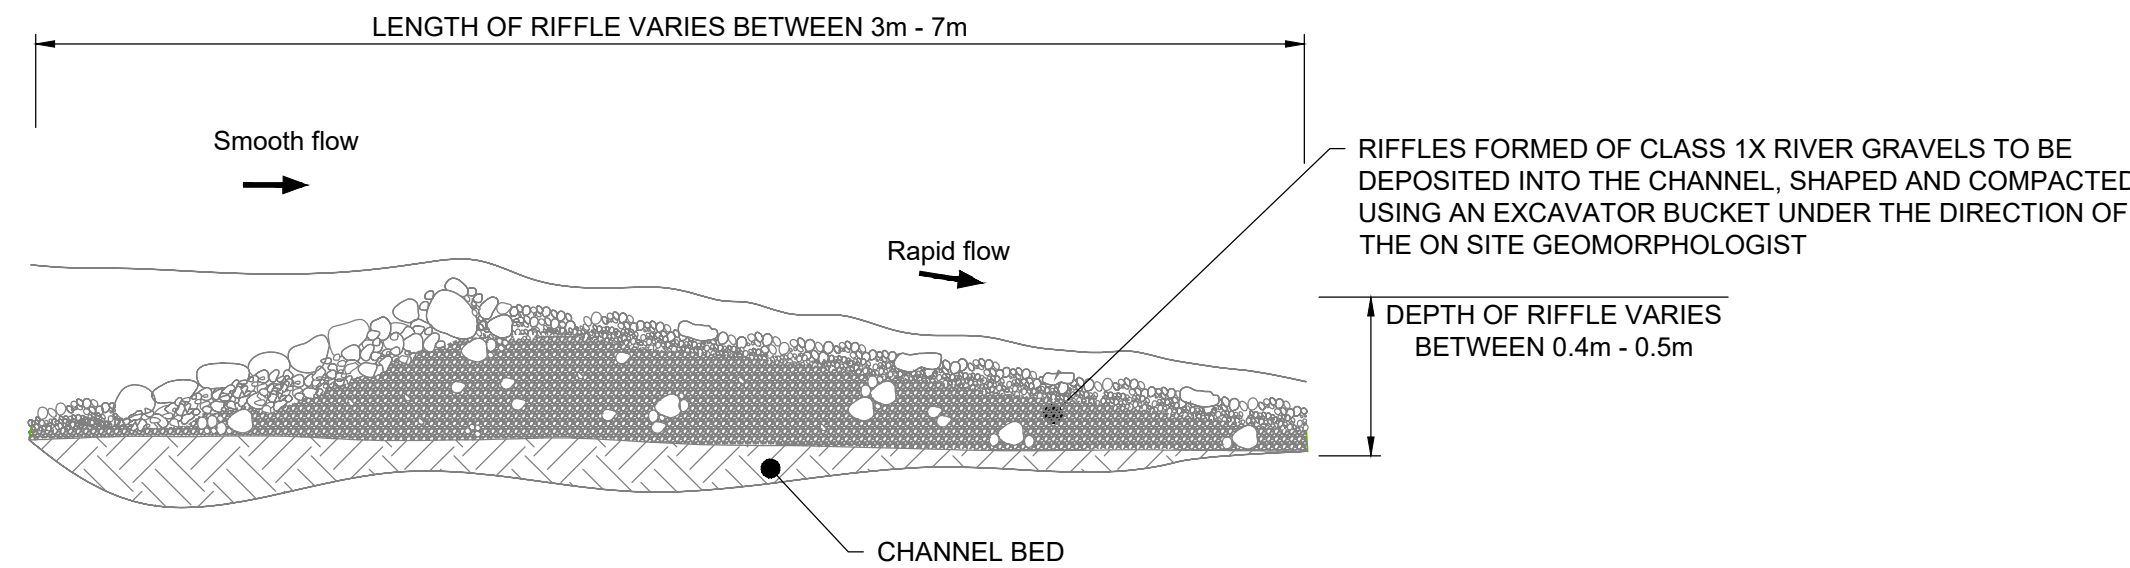

DETAIL 4: TYPICAL SECTION THROUGH RIFFLE
SCALE - 1:50

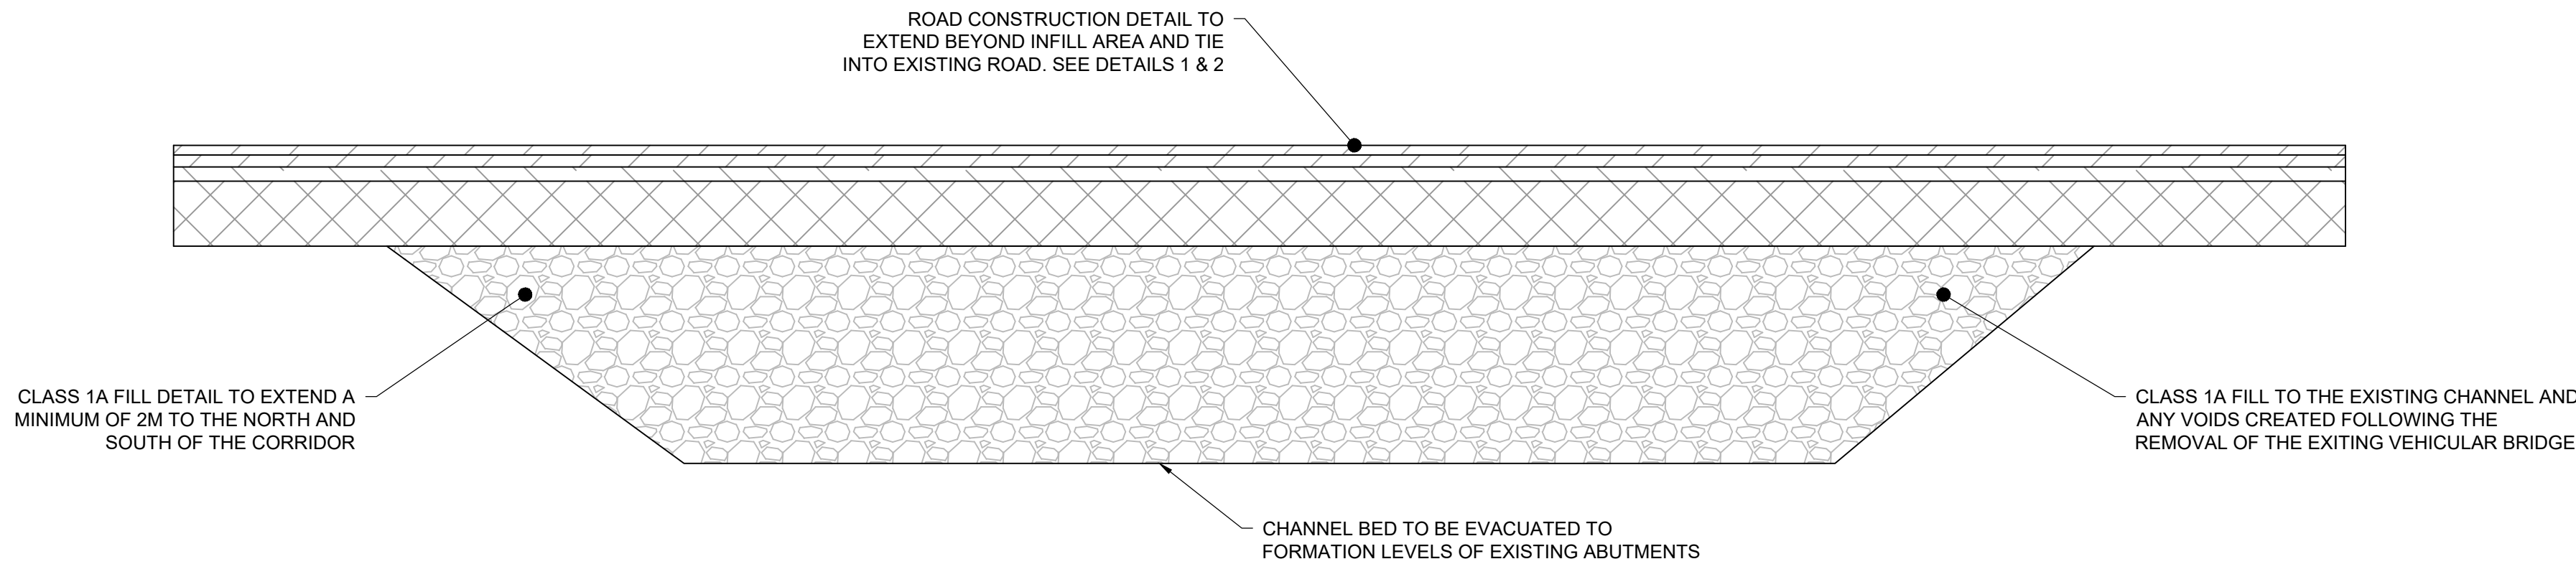

DETAIL 5: SECTION THROUGH EXISTING BRIDGE TO BE
REMOVED AND INFILLED
1:25

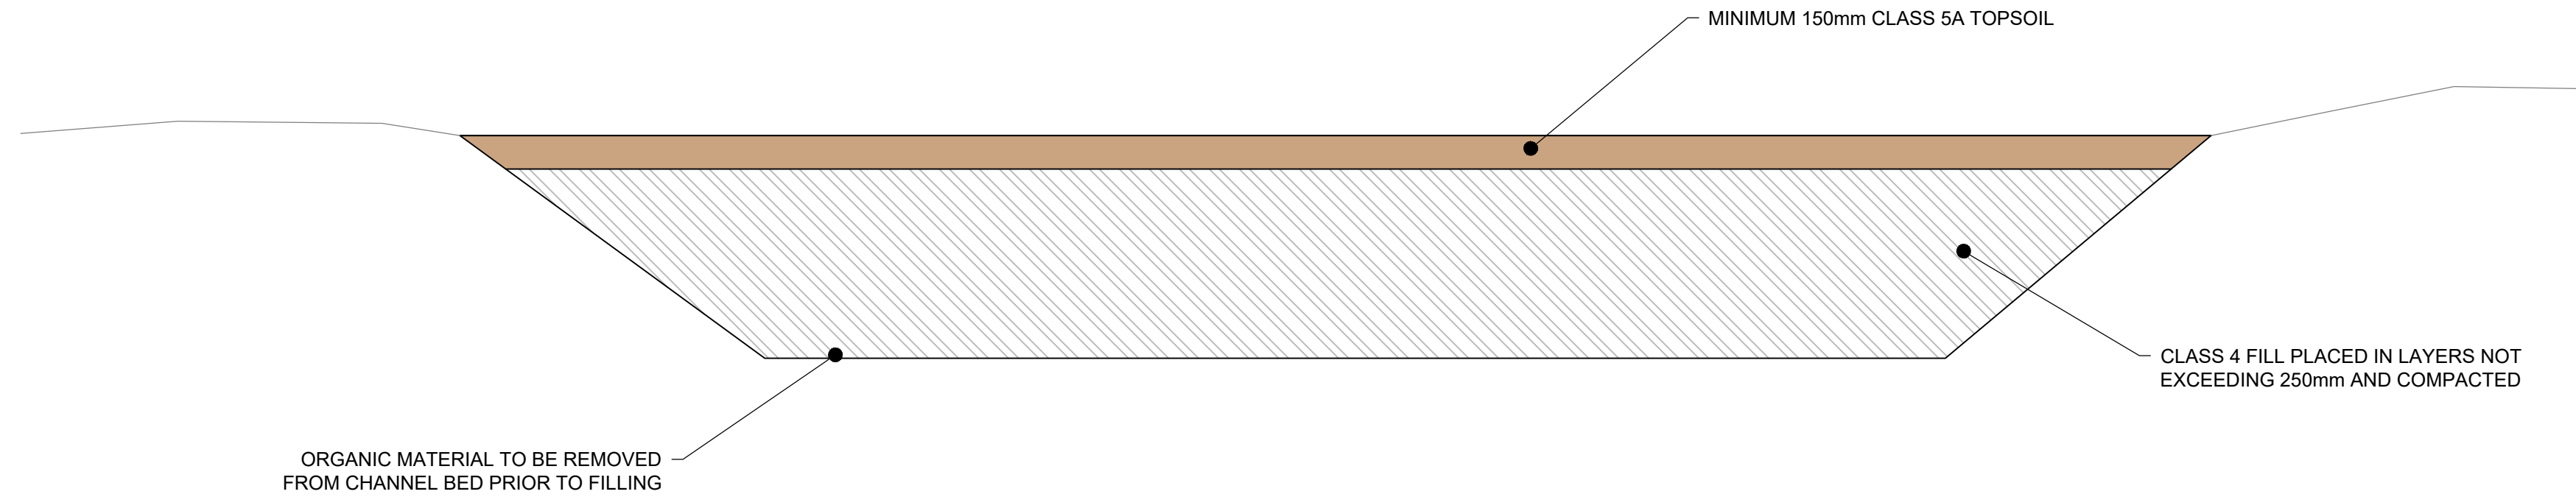

DETAIL 6: SECTION THROUGH EXISTING
CHANNEL TO BE INFILLED
1:25

GENERAL NOTES



1. ALL DIMENSIONS ARE IN METRES UNLESS NOTED OTHERWISE.
2. ALL COORDINATES ARE IN METRES RELATIVE TO ORDNANCE SURVEY NATIONAL GRID.
3. ALL DIMENSIONS MUST BE CHECKED/VERIFIED ON SITE.
4. ANY DISCREPANCIES NOTED ON SITE ARE TO BE REPORTED TO THE SUPERVISOR IMMEDIATELY.
5. THE ELECTRONIC VERSION OF THIS DRAWING IS NOT TO BE USED FOR SETTING OUT.
6. THE LOCATIONS OF ANY KNOWN SERVICES SHOWN ON DRAWINGS ARE APPROXIMATE AND FOR GUIDANCE ONLY.
7. SERVICES INFORMATION HAS BEEN PROVIDED BY THE CLIENT, DATED 23/04/2025
8. PROPOSED EARTHWORKS TO BE COVERED WITH 150mm CLASS 5A TOPSOIL AND DRESSED WITH A BIODEGRADABLE EROSION CONTROL GEOTEXTILE.

DRAWING NOTES

1. DRAWING TO BE READ IN CONJUNCTION WITH:
 - PQZ-JBA-00-00-DR-C-001-Site_Location_Plan
 - PQZ-JBA-00-00-DR-C-002-Site-Clearance
 - PQZ-JBA-00-00-DR-C-003-General_Arrangement_1_of_2
 - PQZ-JBA-00-00-DR-C-004-General_Arrangement_2_of_2
 - PQZ-JBA-00-00-DR-C-005-Channel_Long_Section_1_of_2
 - PQZ-JBA-00-00-DR-C-006-Channel_Long_Section_2_of_2
 - PQZ-JBA-00-00-DR-C-007-Bridge_Long_Section
 - PQZ-JBA-00-00-DR-C-008-Channel-Cross_Sections
 - PQZ-JBA-00-00-DR-C-009-Bridge_Cross_Sections
 - PQZ-JBA-00-00-DR-C-010-Standard-Details
 - PQZ-JBA-00-00-DR-C-011-Step-Pool-Details
 - PQZ-JBA-00-00-DR-C-012-Non-Technical_Overview_Plan
 - PQZ-JBA-00-00-DR-S-013-Structural_General_Arrangement
 - PQZ-JBA-00-00-DR-S-014-Sections_1_of_2
 - PQZ-JBA-00-00-DR-S-015-Sections_2_of_2

LEGEND

	45mm HOT ROLLED ASPHALT SURFACE COURSE
	55mm BINDER COURSE
	65mm DENSE BASE COURSE
	300mm DOT TYPE 1
	CLASS 5A TOPSOIL
	CLASS 1A FILL MATERIAL
	CLASS 4 FILL MATERIAL

  

P02	FOR REVIEW AND COMMENT	31/03/26	JN	KM	ST	JS
P01	FOR REVIEW AND COMMENT	06/03/26	SW	KM	ST	JS
Rev.	Description	Date	Author	Designer	Checker	Approver

Document Control


Supplier	Unit 2.1, Quantum Court Research Avenue South Heriot Watt Research Park Riccarton EDINBURGH EH14 4AP	T: +44 (0)131 319 2940 E: info@jbaconsulting.com www.jbaconsulting.com Twitter @JBAConsulting	
----------	---	--	--

Project Title	SLUGAIN BURN RESTORATION
---------------	-----------------------------


Drawing Title	STANDARD DETAILS
---------------	------------------

 Comhairle na Gàidhealtachd	 Pàirc Nàiseanta o' Mhonaidh Ruaidh
--------------------------------	--

Parent Model			
NOT FROM MODEL			
Security Classification		Scale	
FOR PLANNING		AS SHOWN	
Author	Designer	Checker	Approver
S. Wood	K. Mularska	S. Thomson	J. Steele
Suitability	SHARED FOR REVIEW AND COMMENTS		Revision
			P02
Information Container			A1 Sheet Size
PQZ-JBA-00-00-DR-C-010-Standard-Details			

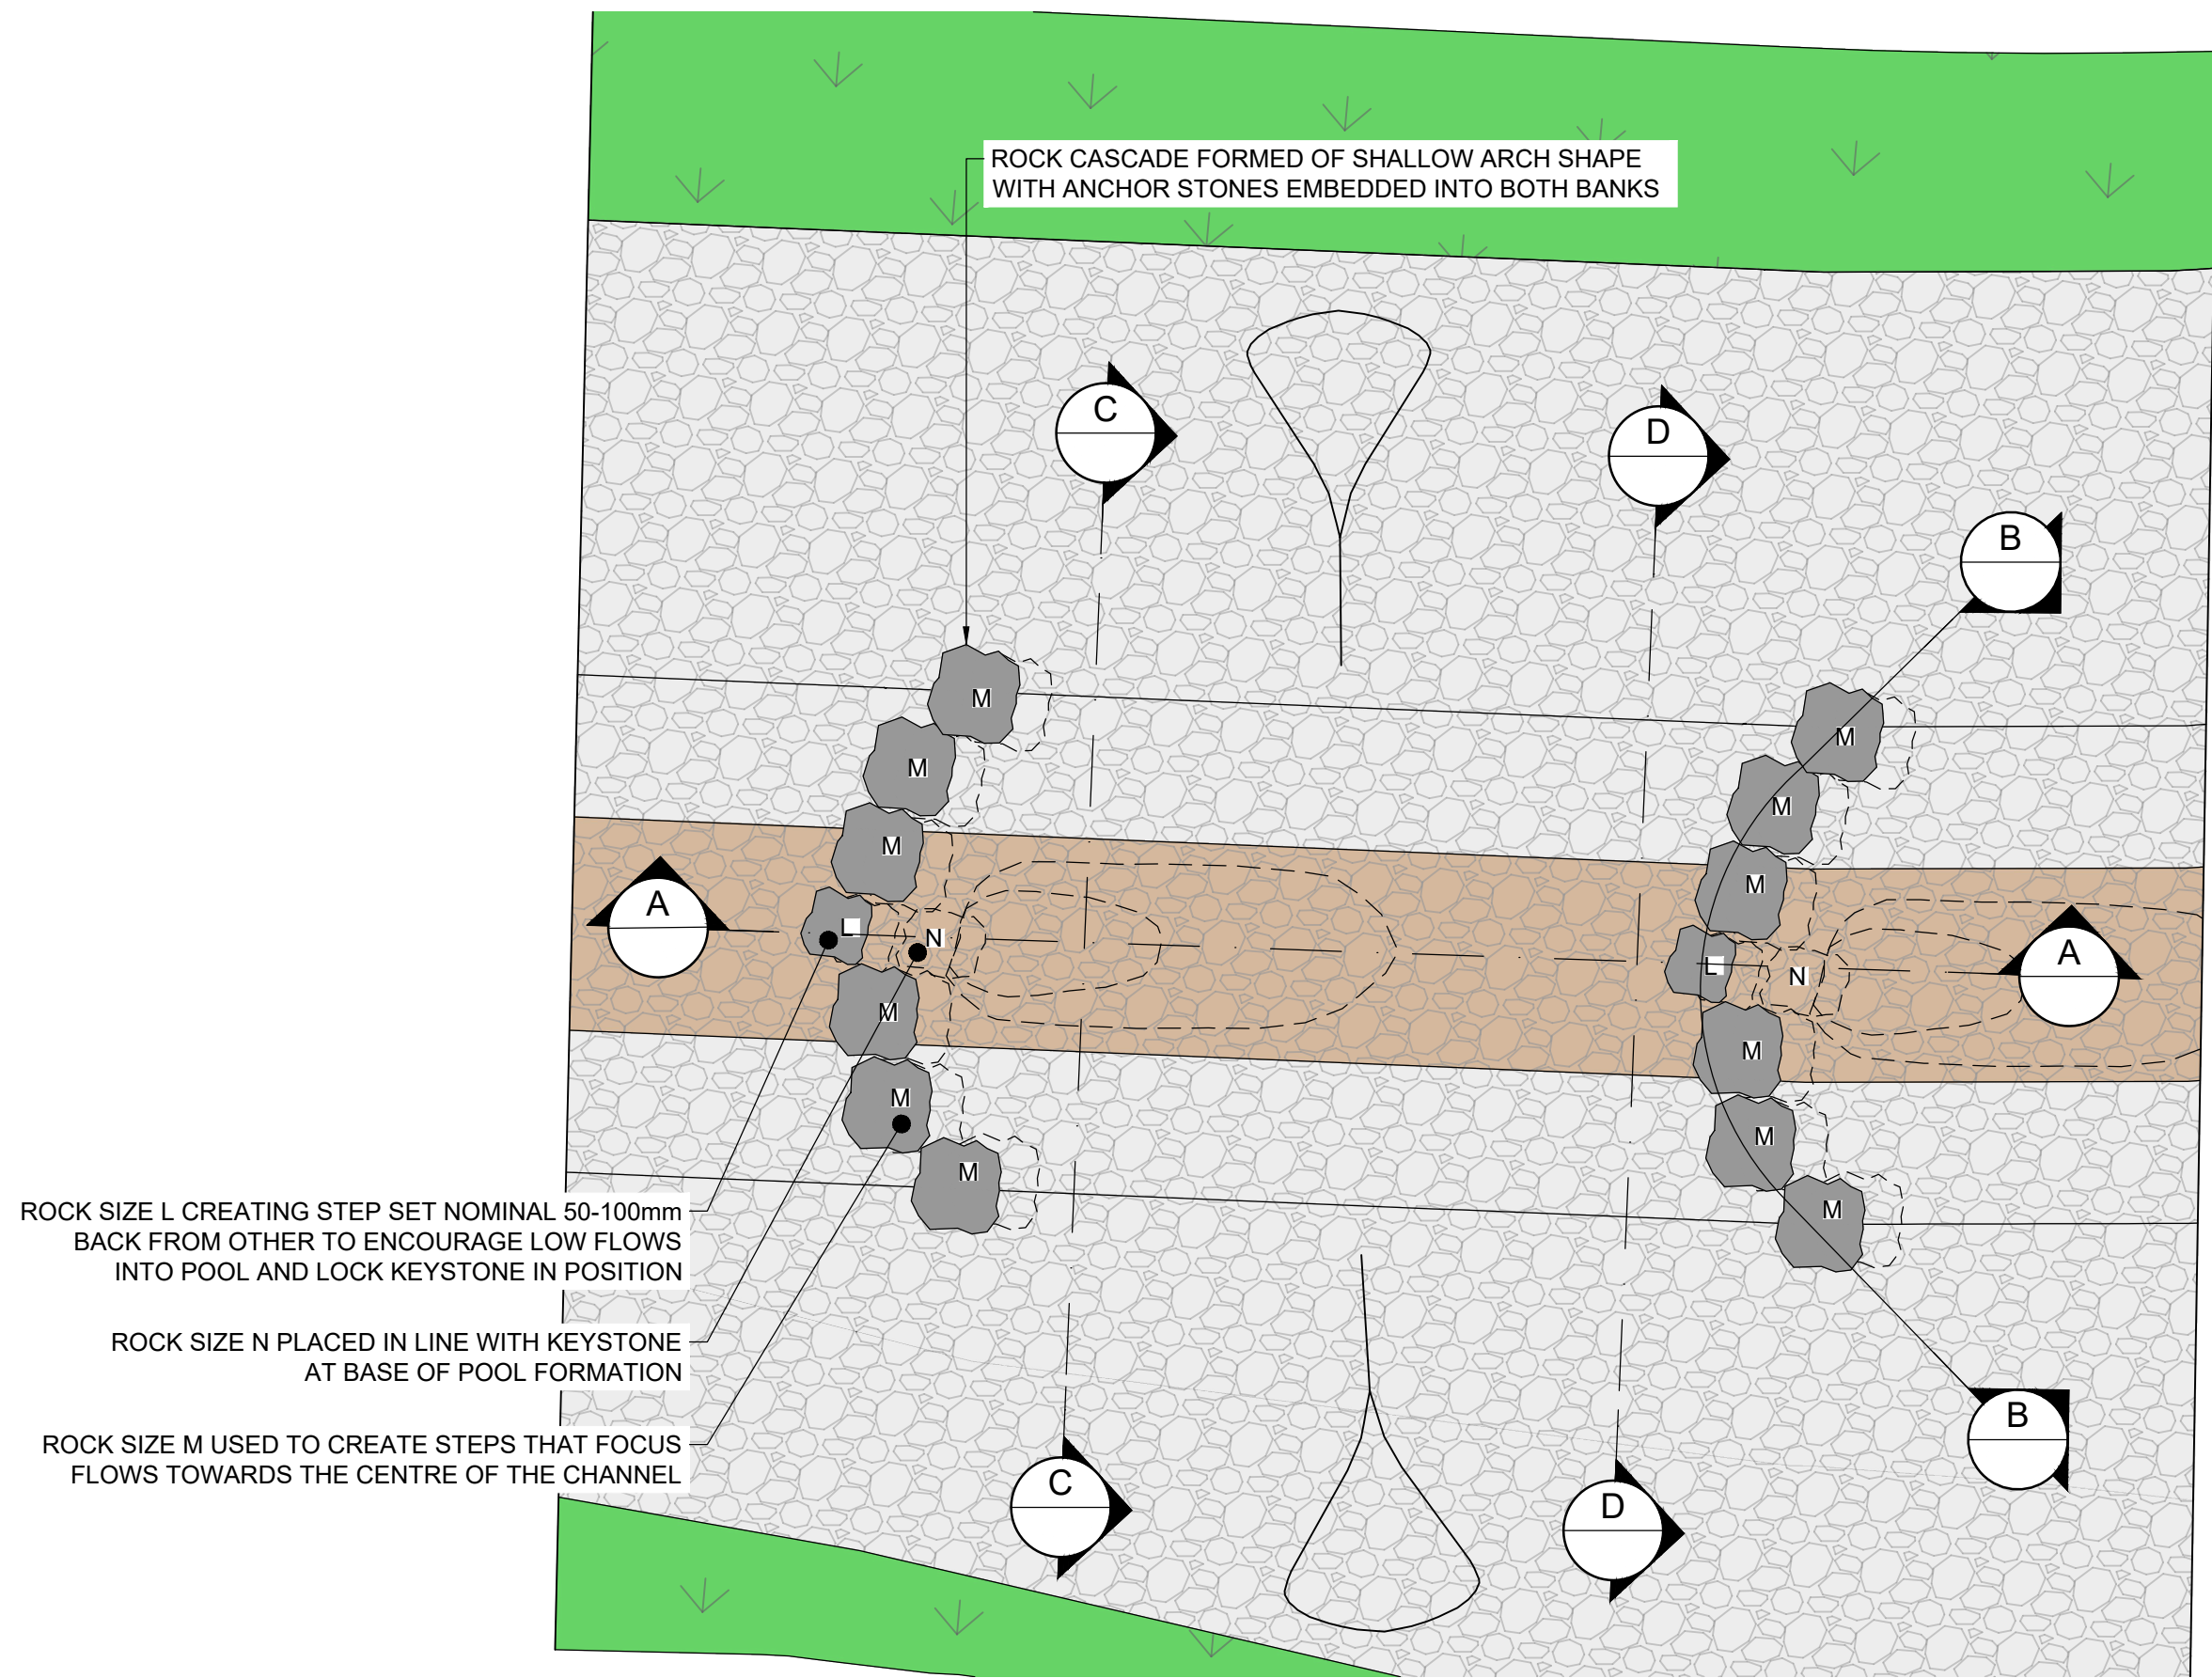


PLAN VIEW OF CASCADE
SCALE 1:50

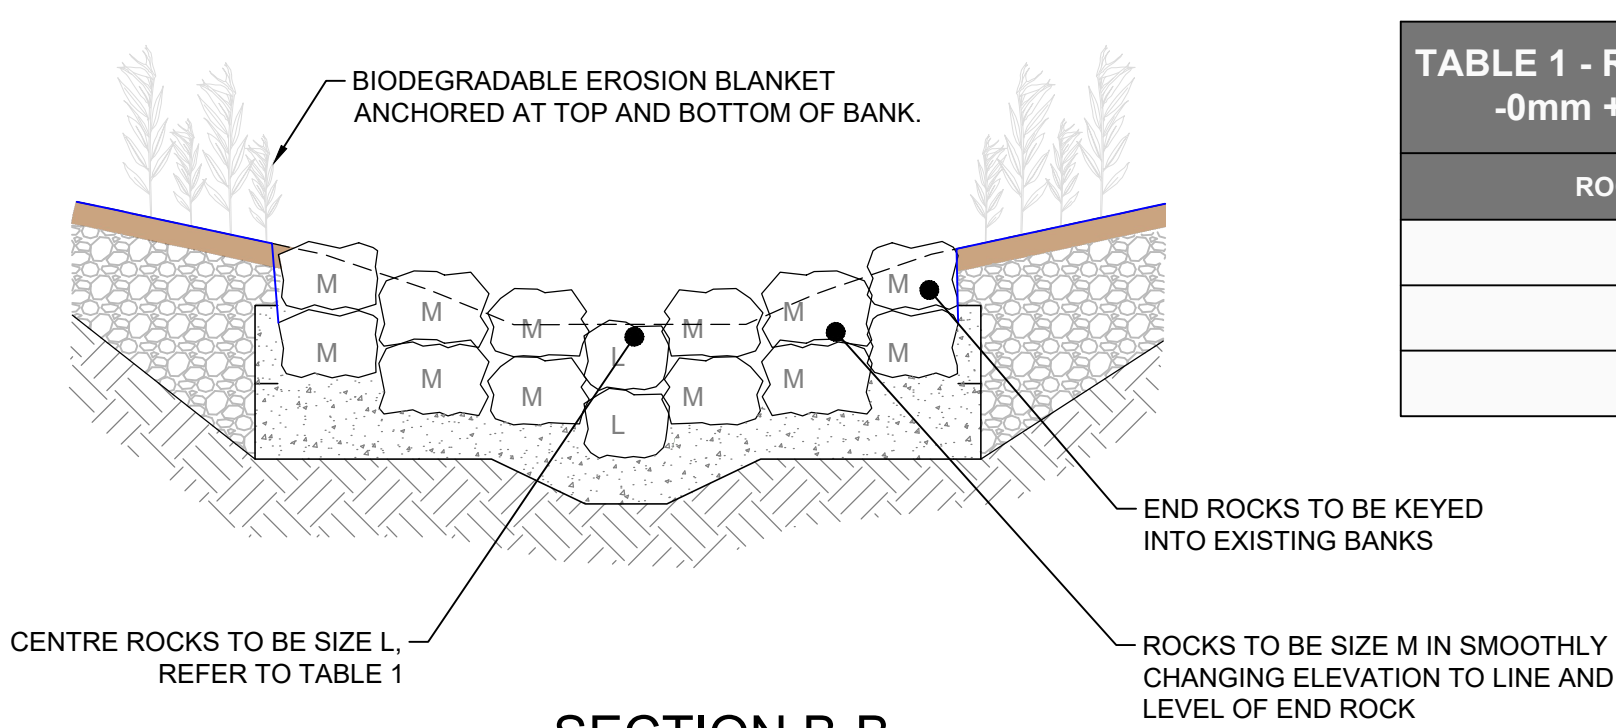


SECTION B-B
SCALE 1:50


TABLE 1 - ROCK SIZE SPECIFICATION TOLERANCES: -0mm + 100mm ON X, Y, Z TO APPENDIX 6/70		
ROCK SIZE	X, Y, Z	
L	450, 450, 450	
M	600, 600, 450	
N	600, 450, 250	

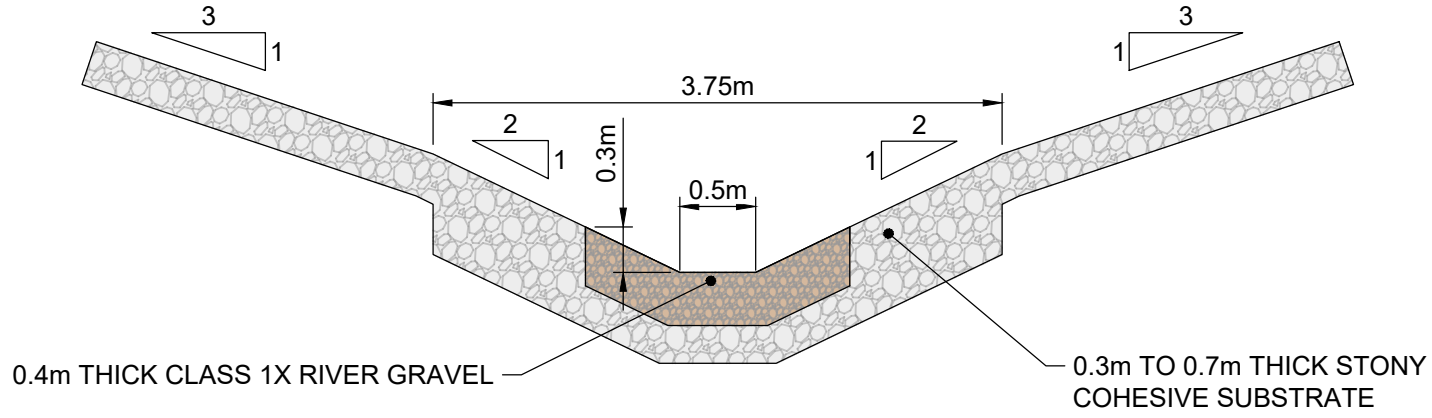


TYPICAL SECTION C-C
START OF POOL
SCALE 1:50

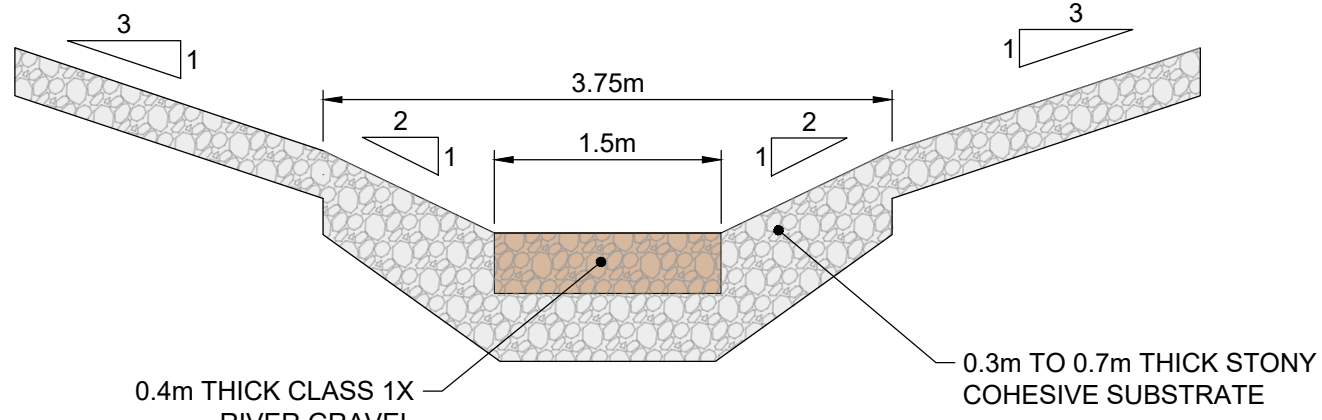

TYPICAL SECTION D-D
END OF POOL
SCALE 1:50

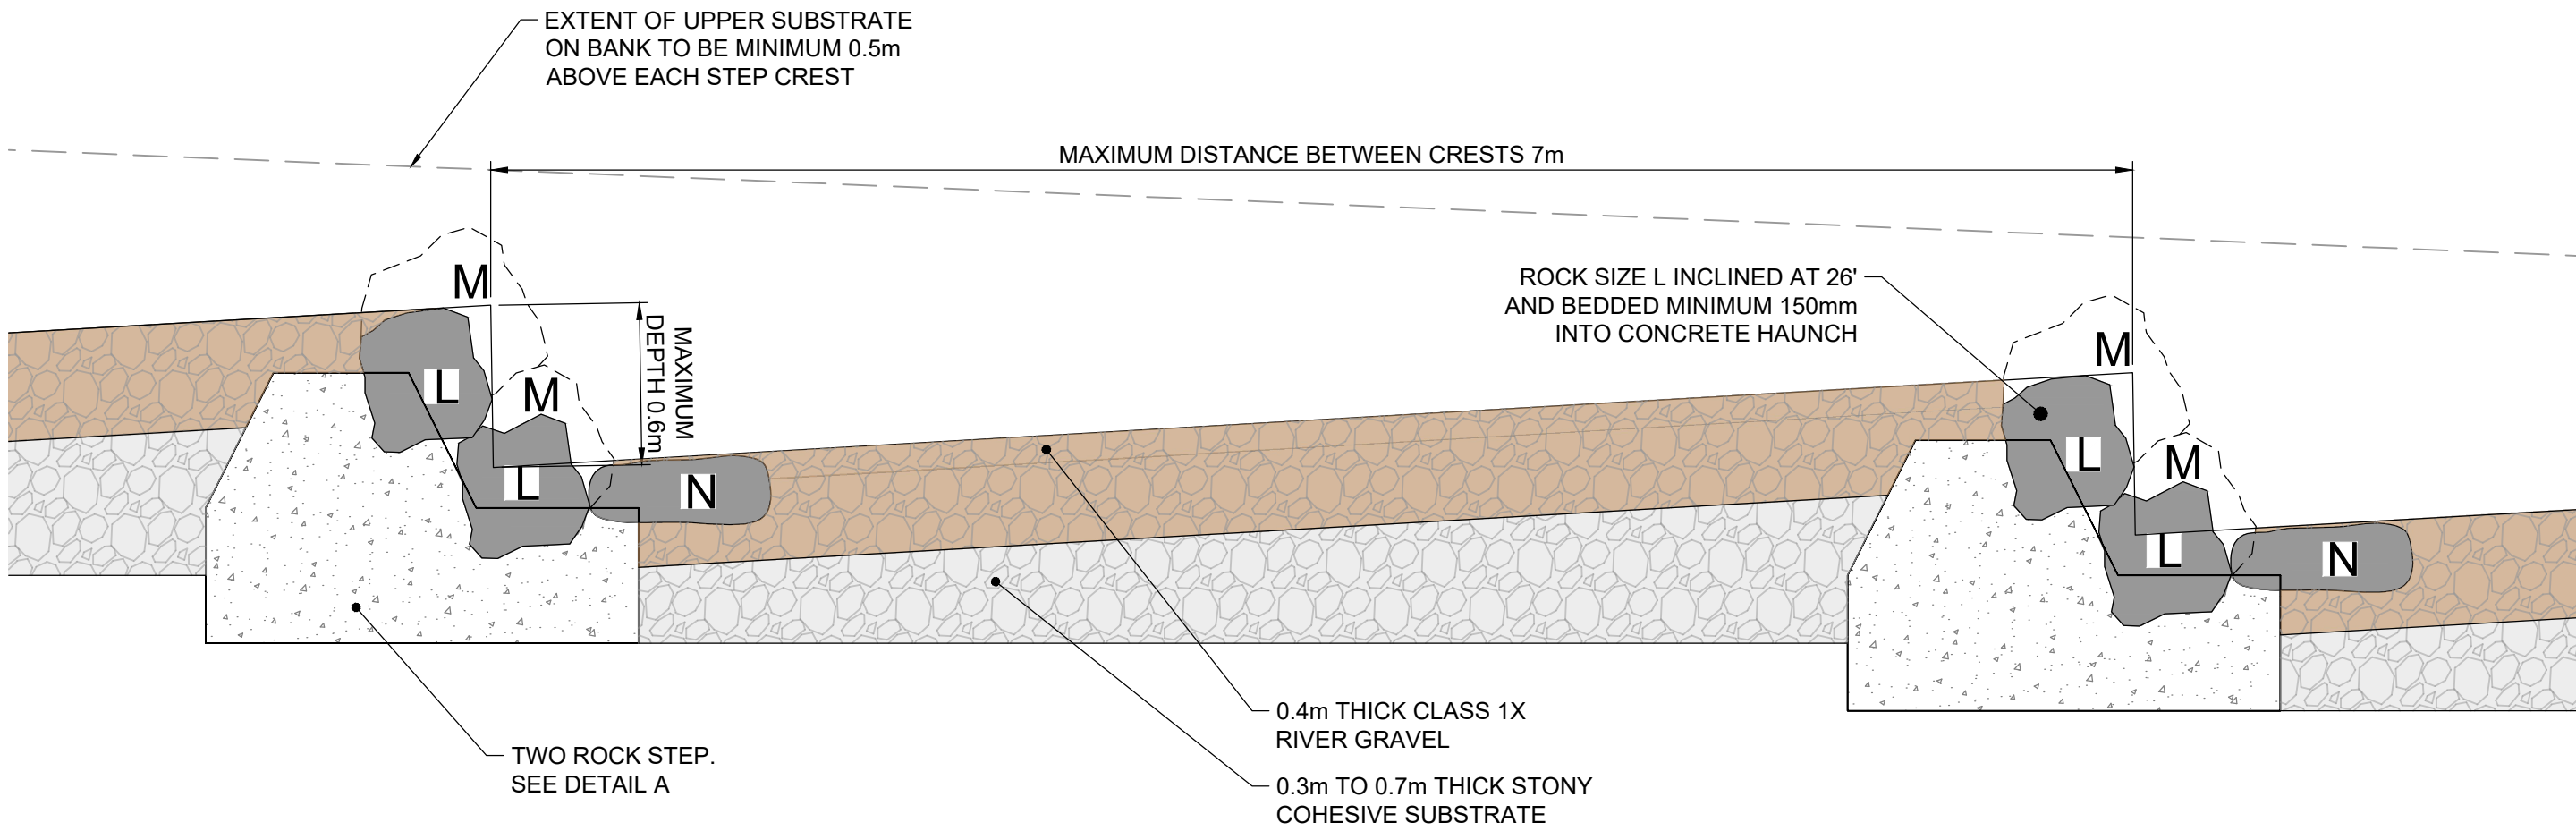

SECTION A-A: TYPICAL SECTION
THROUGH STEP POOLS
SCALE 1:25

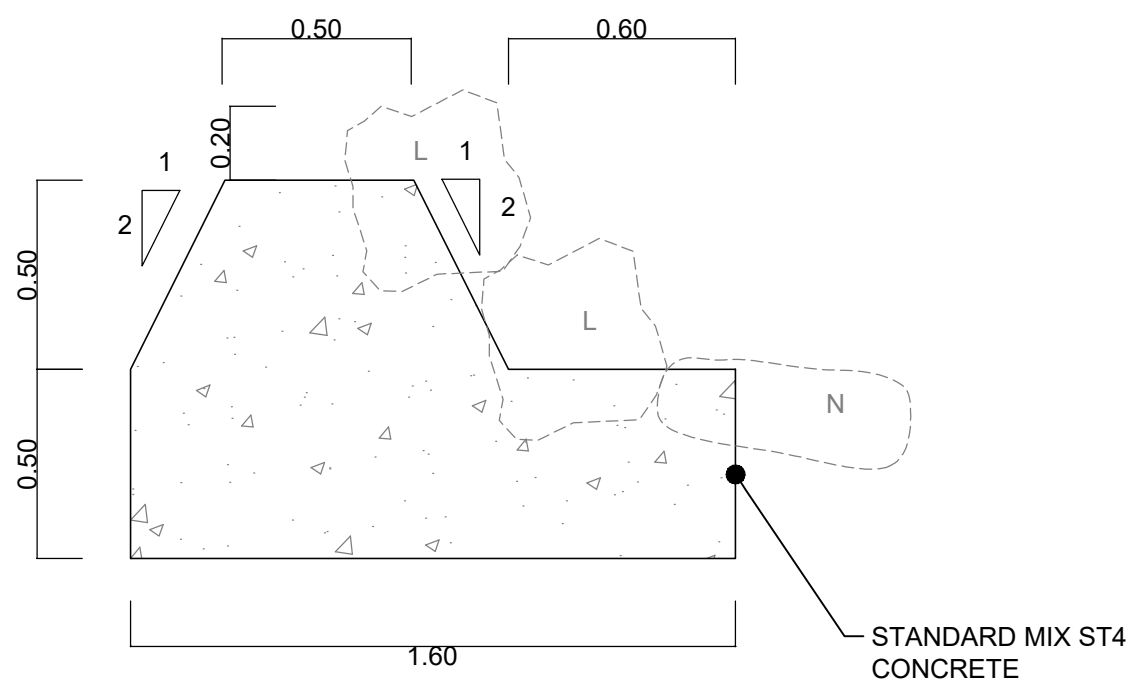

DETAIL A - TWO ROCK STEP
SCALE 1:20

GENERAL NOTES

- ALL DIMENSIONS ARE IN METRES UNLESS NOTED OTHERWISE.
- ALL COORDINATES ARE IN METRES RELATIVE TO ORDNANCE SURVEY NATIONAL GRID.
- ALL DIMENSIONS MUST BE CHECKED/VERIFIED ON SITE.
- ANY DISCREPANCIES NOTED ON SITE ARE TO BE REPORTED TO THE SUPERVISOR IMMEDIATELY.
- THE ELECTRONIC VERSION OF THIS DRAWING IS NOT TO BE USED FOR SETTING OUT.
- THE LOCATIONS OF ANY KNOWN SERVICES SHOWN ON DRAWINGS ARE APPROXIMATE AND FOR GUIDANCE ONLY.
- SERVICES INFORMATION HAS BEEN PROVIDED BY THE CLIENT, DATED 23/04/2025
- PROPOSED EARTHWORKS TO BE COVERED WITH 150mm CLASS 5A TOPSOIL AND DRESSED WITH A BIODEGRADABLE EROSION CONTROL GEOTEXTILE.



DRAWING NOTES

- DRAWING TO BE READ IN CONJUNCTION WITH:

- PQZ-JBA-00-00-DR-C-001-Site_Location_Plan
- PQZ-JBA-00-00-DR-C-002-Site-Clearance
- PQZ-JBA-00-00-DR-C-003-General_Arrangement_1_of_2
- PQZ-JBA-00-00-DR-C-004-General_Arrangement_2_of_2
- PQZ-JBA-00-00-DR-C-005-Channel_Long_Section_1_of_2
- PQZ-JBA-00-00-DR-C-006-Channel_Long_Section_2_of_2
- PQZ-JBA-00-00-DR-C-007-Bridge_Long_Section
- PQZ-JBA-00-00-DR-C-008-Channel-Cross_Sections
- PQZ-JBA-00-00-DR-C-009-Bridge_Cross_Sections
- PQZ-JBA-00-00-DR-C-010-Standard-Details
- PQZ-JBA-00-00-DR-C-011-Step-Pool-Details
- PQZ-JBA-00-00-DR-C-012-Non-Technical_Overview_Plan
- PQZ-JBA-00-00-DR-S-013-Structural_General_Arrangement
- PQZ-JBA-00-00-DR-S-014-Sections_1_of_2
- PQZ-JBA-00-00-DR-S-015-Sections_2_of_2

LEGEND

- CLASS 1X RIVER GRAVELS
- UPPER SUBSTRATE

  

Rev.	Description	Date	Author	Designer	Checker	Approver
P02	FOR REVIEW AND COMMENT	31/03/26	JN	KM	ST	JS
P01	FOR REVIEW AND COMMENT	06/03/26	SW	KM	ST	JS

Document Control						
Supplier			T: +44 (0)131 319 2940			
Unit 2.1, Quantum Court			E: info@jbaconsulting.com			
Research Avenue South			www.jbaconsulting.com			
Heriot Watt Research Park			Twitter @JBAConsulting			
Riccarton						
EDINBURGH						
EH14 4AP						

Project Title	SLUGAIN BURN RESTORATION
---------------	--------------------------

Drawing Title	STEP POOL DETAILS
---------------	-------------------



Parent Model			
NOT FROM MODEL			
Security Classification		Scale	
FOR PLANNING		AS SHOWN	
Author	Designer	Checker	Approver
S. Wood	K. Mularska	S. Thomson	J. Steele
Suitability			Status
SHARED FOR REVIEW AND COMMENTS			S3
Information Container			Revision
PQZ-JBA-00-00-DR-C-011-Step-Pool-Details			P02