
Agenda item 5

Appendix 1

2026/0135/DET

Plans

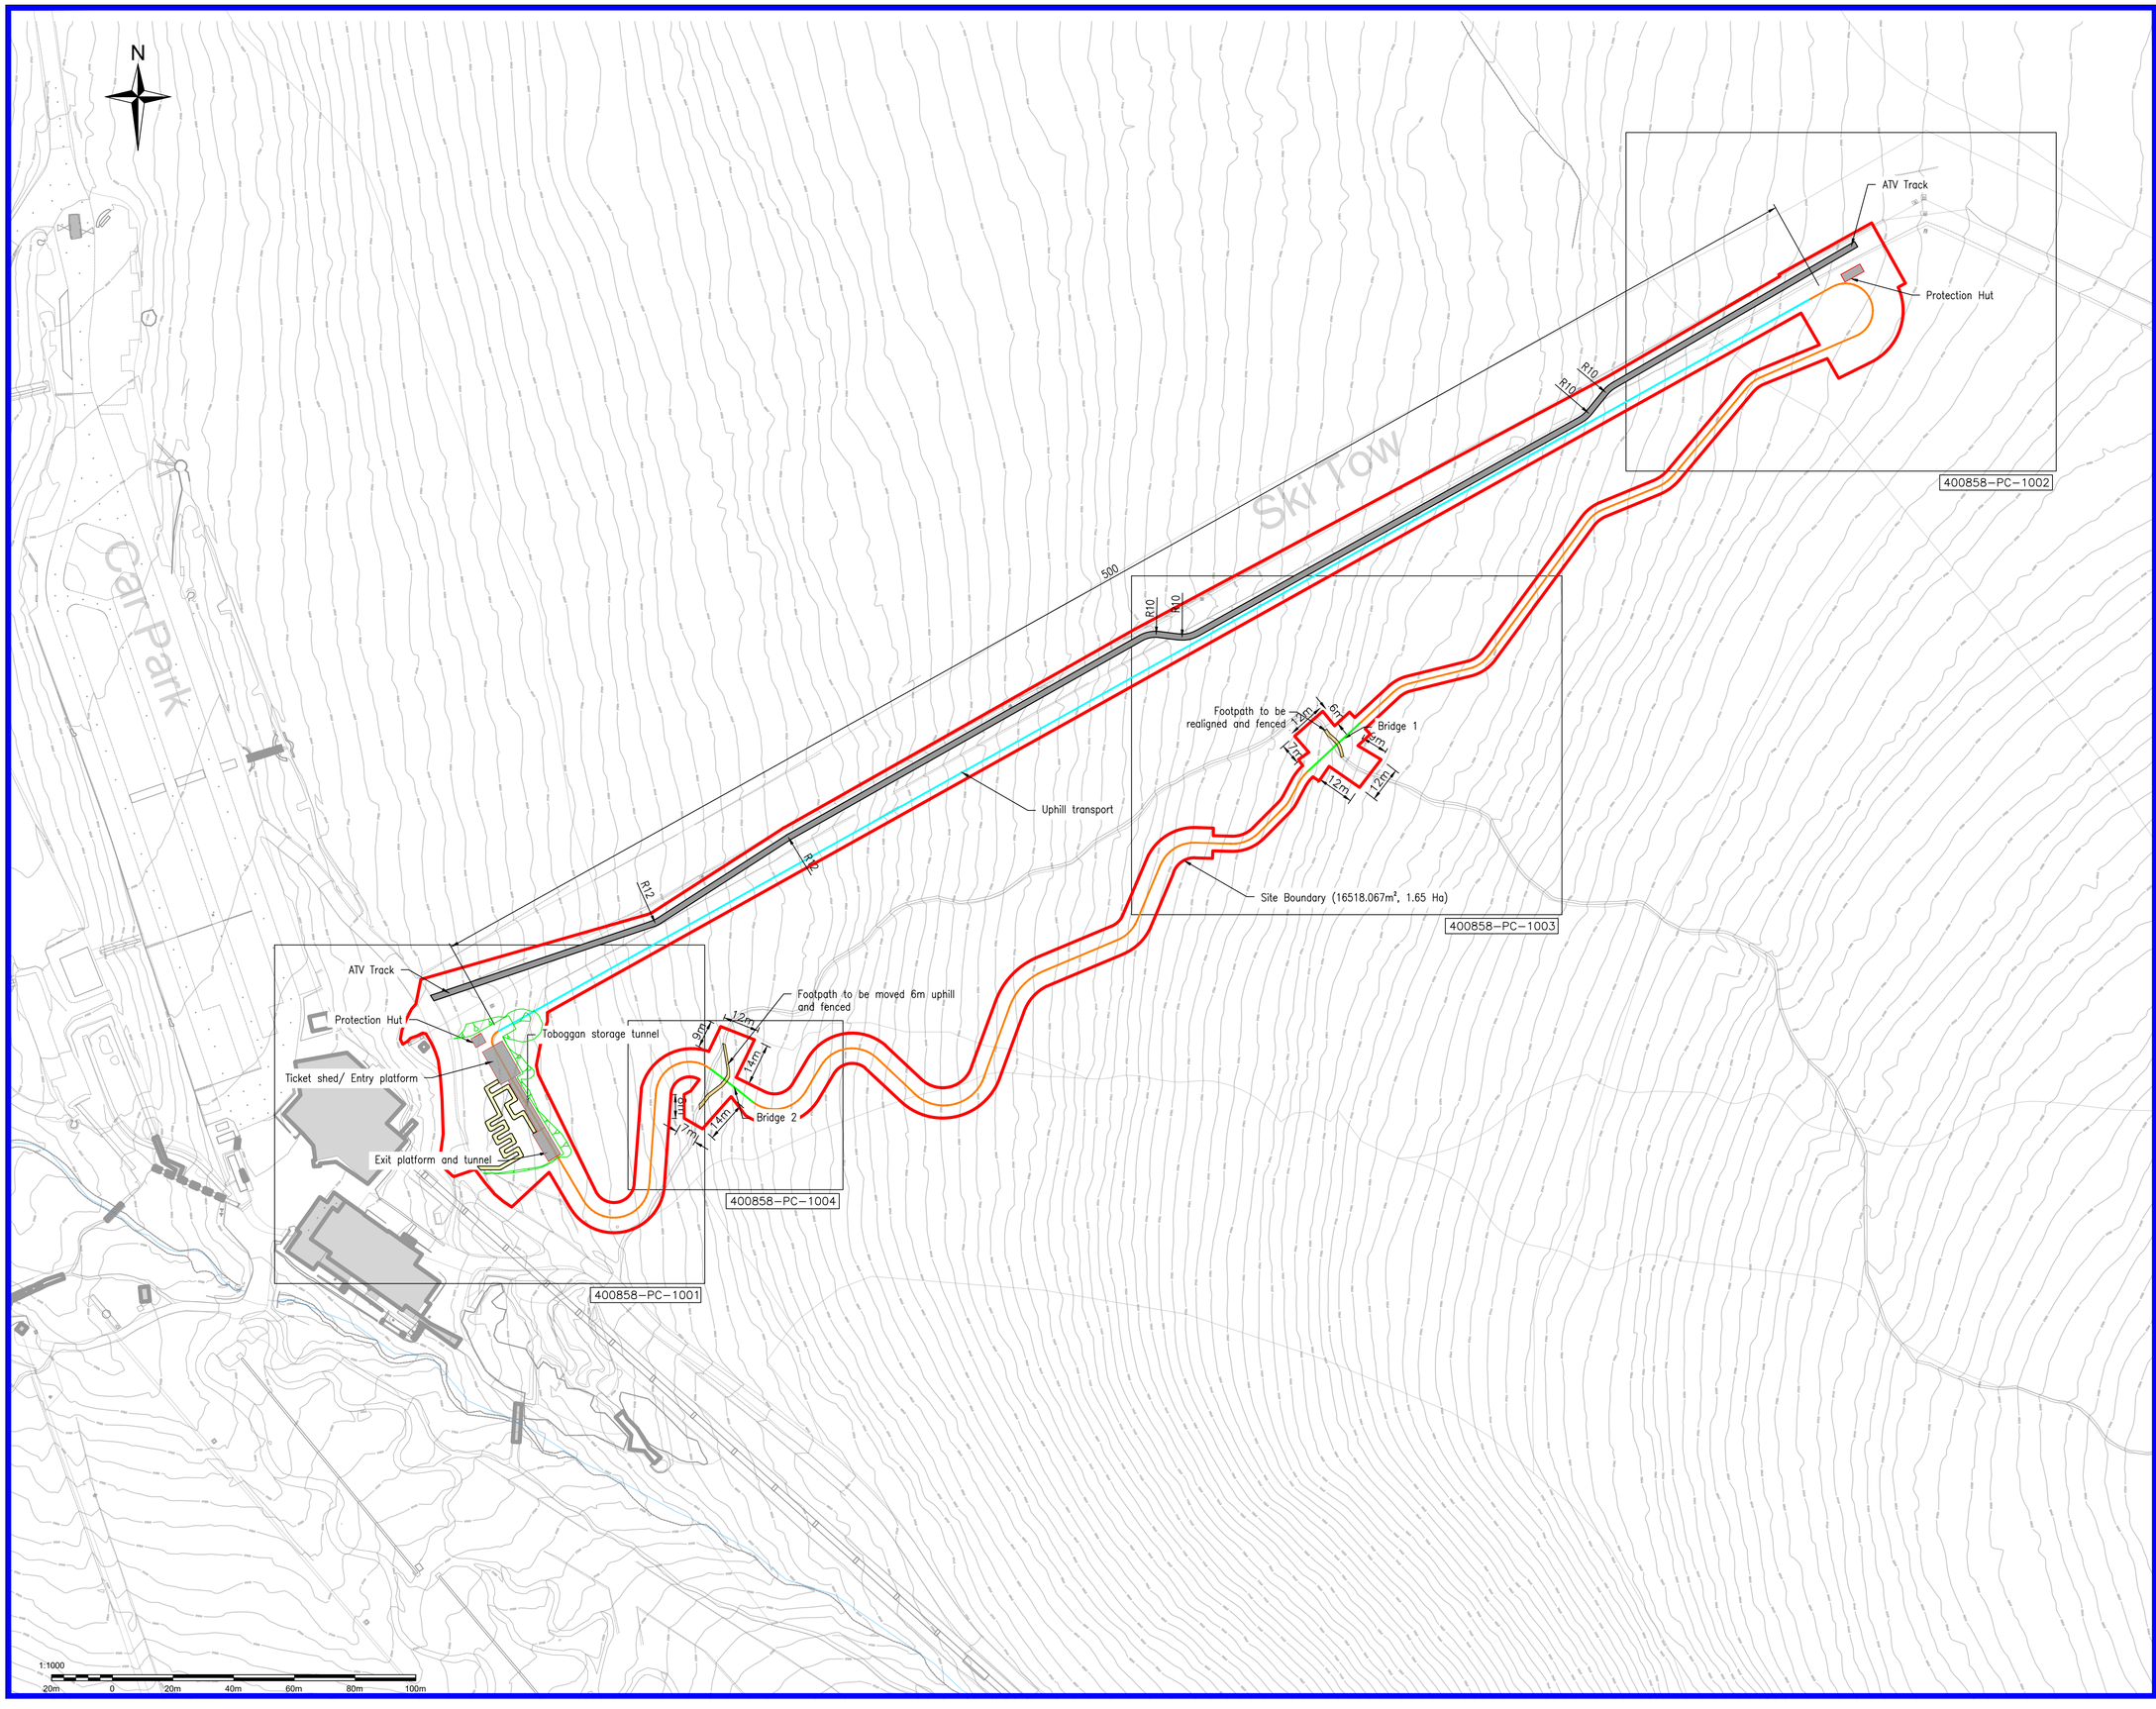

Do not scale from this drawing.

SAFETY HEALTH AND ENVIRONMENTAL INFORMATION

IN ADDITION TO THE HAZARD/RISKS NORMALLY ASSOCIATED WITH THE TYPES OF WORK DETAILED ON THIS DRAWING, NOTE THE FOLLOWING RISKS AND INFORMATION.

RISKS LISTED HERE ARE NOT EXHAUSTIVE. REFER TO DESIGN ASSESSMENT FORM NO.

CONSTRUCTION:

DEMOLITION:

FOR INFORMATION RELATING TO USE, CLEANING AND MAINTENANCE SEE THE HEALTH AND SAFETY FILE.

IT IS ASSUMED THAT ALL WORKS WILL BE CARRIED OUT BY A COMPETENT CONTRACTOR WORKING, WHERE APPROPRIATE, TO AN APPROVED METHOD STATEMENT.

Legend:

- Downhill Toboggan
- Toboggan Bridge
- Toboggan Lifter System
- Footpath to be Realigned
- Proposed Footpath
- Toboggan track corridor 5m either side of track unless noted otherwise
- ATV Track

Notes:

1. All dimensions on this drawing are in metres unless noted otherwise. Do not scale from this drawing, only written dimensions are to be used. All levels and coordinates are given to Ordnance Datum (OS).
2. This drawing is to be read in conjunction with all architectural and engineering drawings, details and specifications.
3. Any discrepancies should be reported to the engineer immediately so clarification can be sought.
4. The contractor is to keep a record of any variations made on site so that drawings can be prepared upon completion of the works. All variations are to be agreed by the engineer and client.
5. For clarity this drawing should only be printed and read in colour.

Rev.	Date	Description	Drwn.	Chkd.	Appd.
E	26.3.26	Boundary updated	AH	AH	DE
D	25.3.26	Boundary and ATV track updated	AH	AH	DE
C	20.3.26	Added ATV Track, adjusted boundary and area	GS	AH	DE
B	17.3.26	UPDATE TO BOUNDARY	GS	AH	DE
A	13.3.26	Update to site boundary and top shed	GS	AH	DE

FAIRHURST
Barony House
Stoneyfield Business Park
INVERNESS
IV2 7PA
Tel: 01463 724 544

Client: Cairngorm Mountain

Project Title: Cairngorm Toboggan

Drawing Title: Proposed Site Plan

Scale at A1:	Status:	
1:1000	Planning	
Drawn: LB	Checked: AH	Approved: DE
Date: 03/02/2026	Date: 04/02/2026	Date: 04/02/2026

Drawing No.: 400858-PC-1000 Revision: D