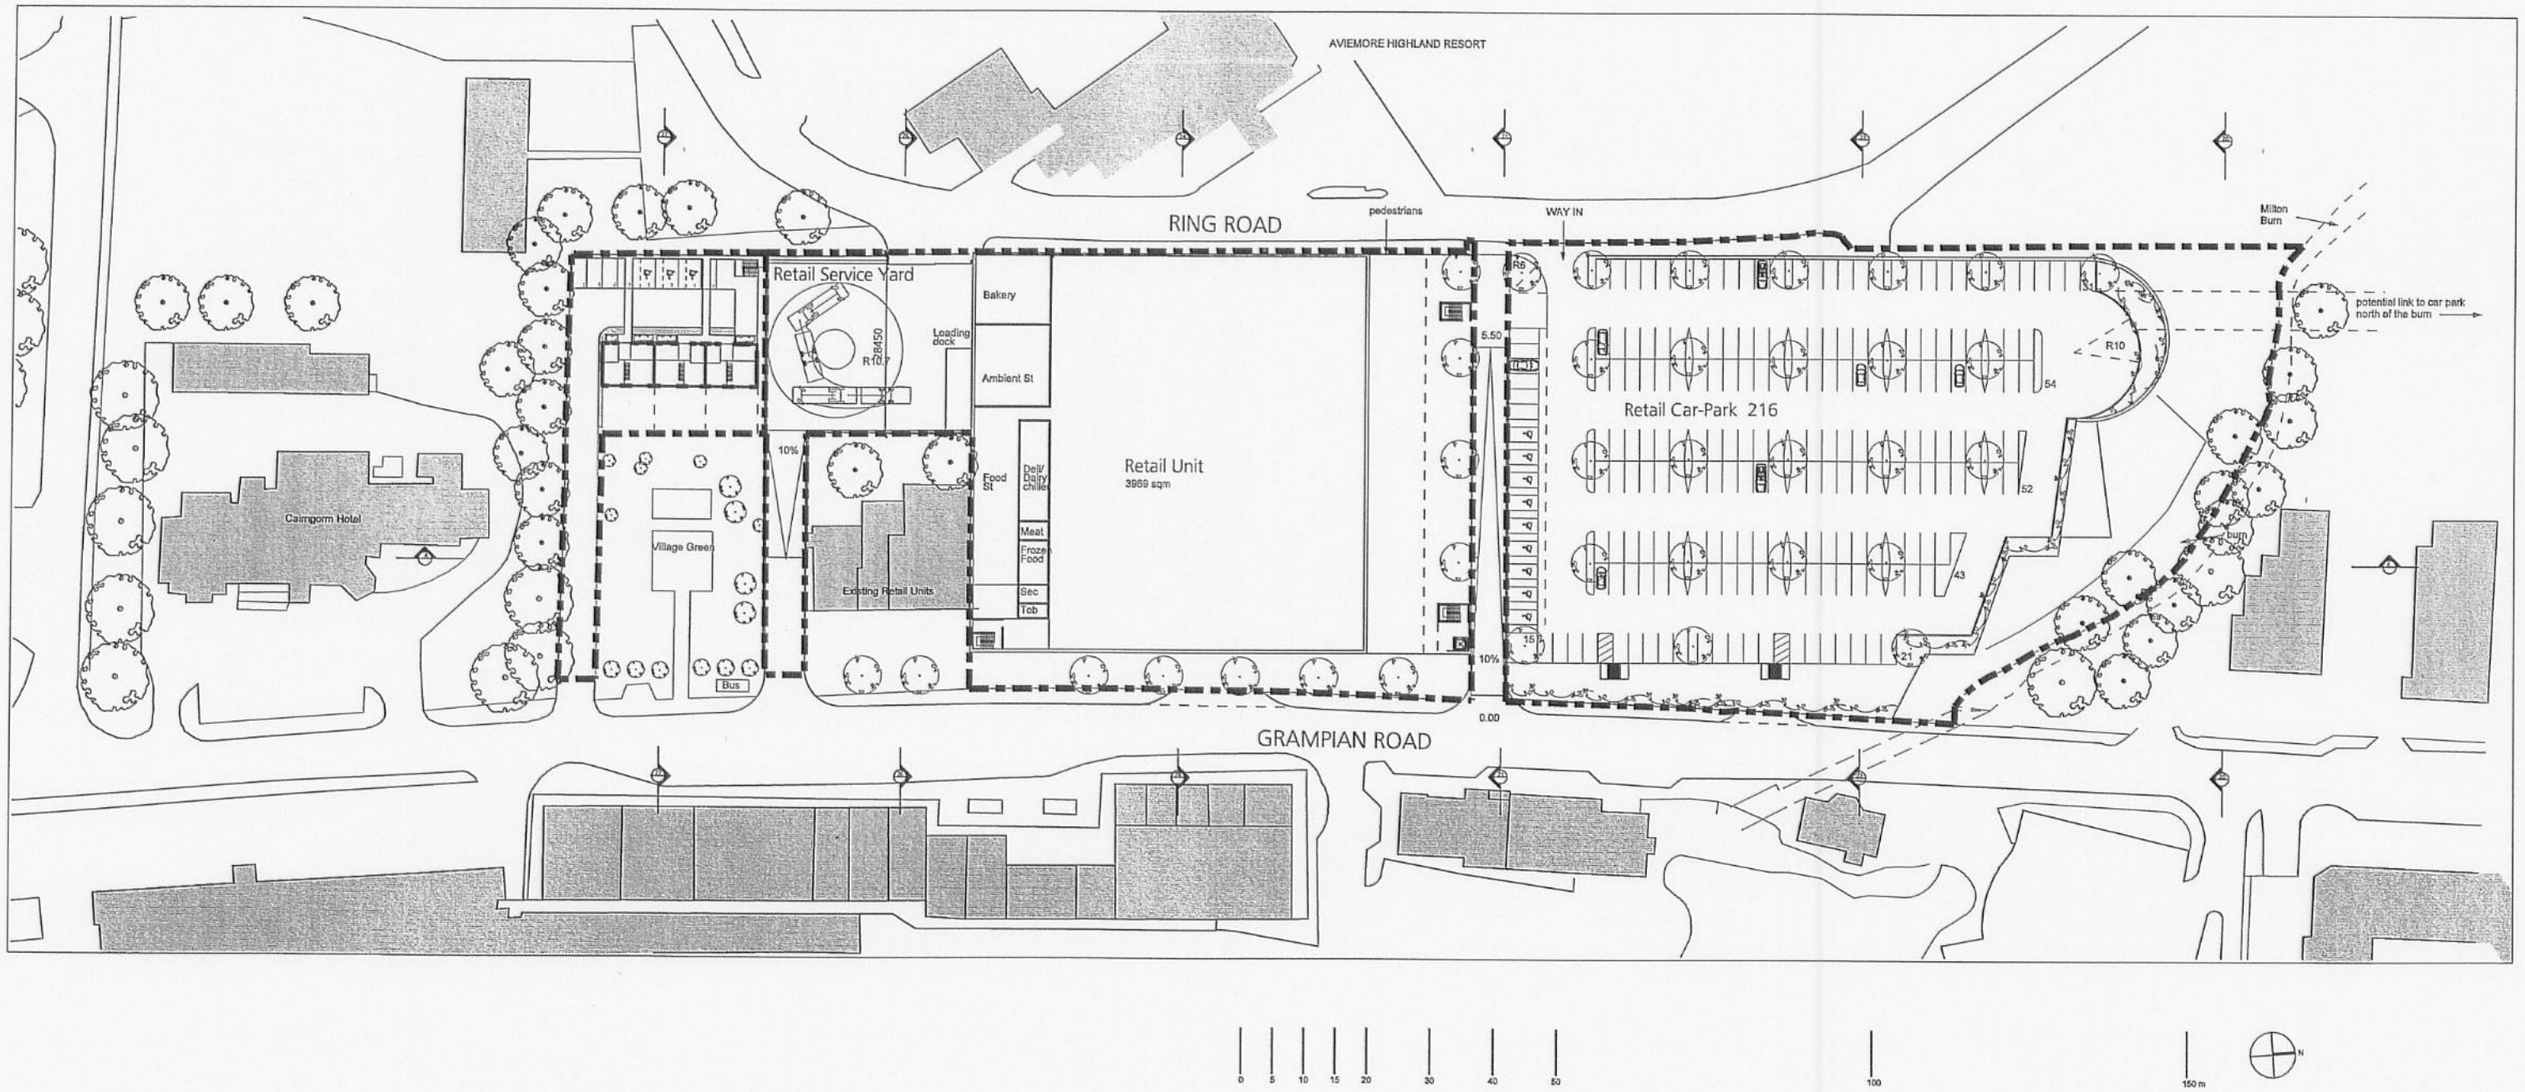

Revision	Description	By	Date

Revision	Description	By	Date

Revision	Description	By	Date

Notes
DO NOT SCALE. Use figured dimensions only. The contractor is requested to check all dimensions before the work is put in hand.
© All copyright Austin-Smith:Lord LLP
This drawing must only be used for the purpose for which it is supplied and its contents must not be reproduced for any purpose without written permission.
No areas including, all areas calculated from the drawing should be used for valuation purposes or as the basis for development contracts.
Austin-Smith:Lord LLP is a limited liability partnership registered in England & Wales. Number OC315362

Drawn	EB
Date	17.08.06
Checked	PL
Date	17.08.06
Scale	1:500 @ A1
	1:1000 @ A3
Status	PLANNING

Austin-Smith:Lord LLP
Architects Designers Planners
Landscape Architects
12 Bowling Green Lane
London EC1R 0QA
t 020 7251 6161
f 020 7608 3409
e london@austinsmithlord.com

Austin • Smith : Lord

Project AVIEMORE CENTRE, RETAIL DEVELOPMENT

Description LEVEL 02

Job No.	Drawing No.	Revision
103023	L(00)003	