



Agenda item 5

Appendix 1b

2026/0160/DET

Plans



1. EXISTING SLUGAIN BURN CHANNEL TO BE INFILLED WITH SITE WON MATERIAL UP TO 10m DOWNSTREAM OF THE EXISTING BRIDGE CROSSING. DREDGED RIVER MATERIALS FORMING EMBANKMENTS TO BE USED AS BED MATERIAL FOR NEW CHANNEL.





2. EXISTING BRIDGE CROSSING TO BE DEMOLISHED AND ROAD TO BE RESURFACED ON TOP OF THE INFILLED CHANNEL.



3. EXISTING ACCESS ROAD TO BE DEMOLISHED AND REDIRECTED AS SHOWN ON THE PLAN.



4. EXISTING SLUGAIN BURN CHANNEL UPSTREAM OF THE EXISTING BRIDGE TO BE INFILLED WITH SITE WON MATERIAL.

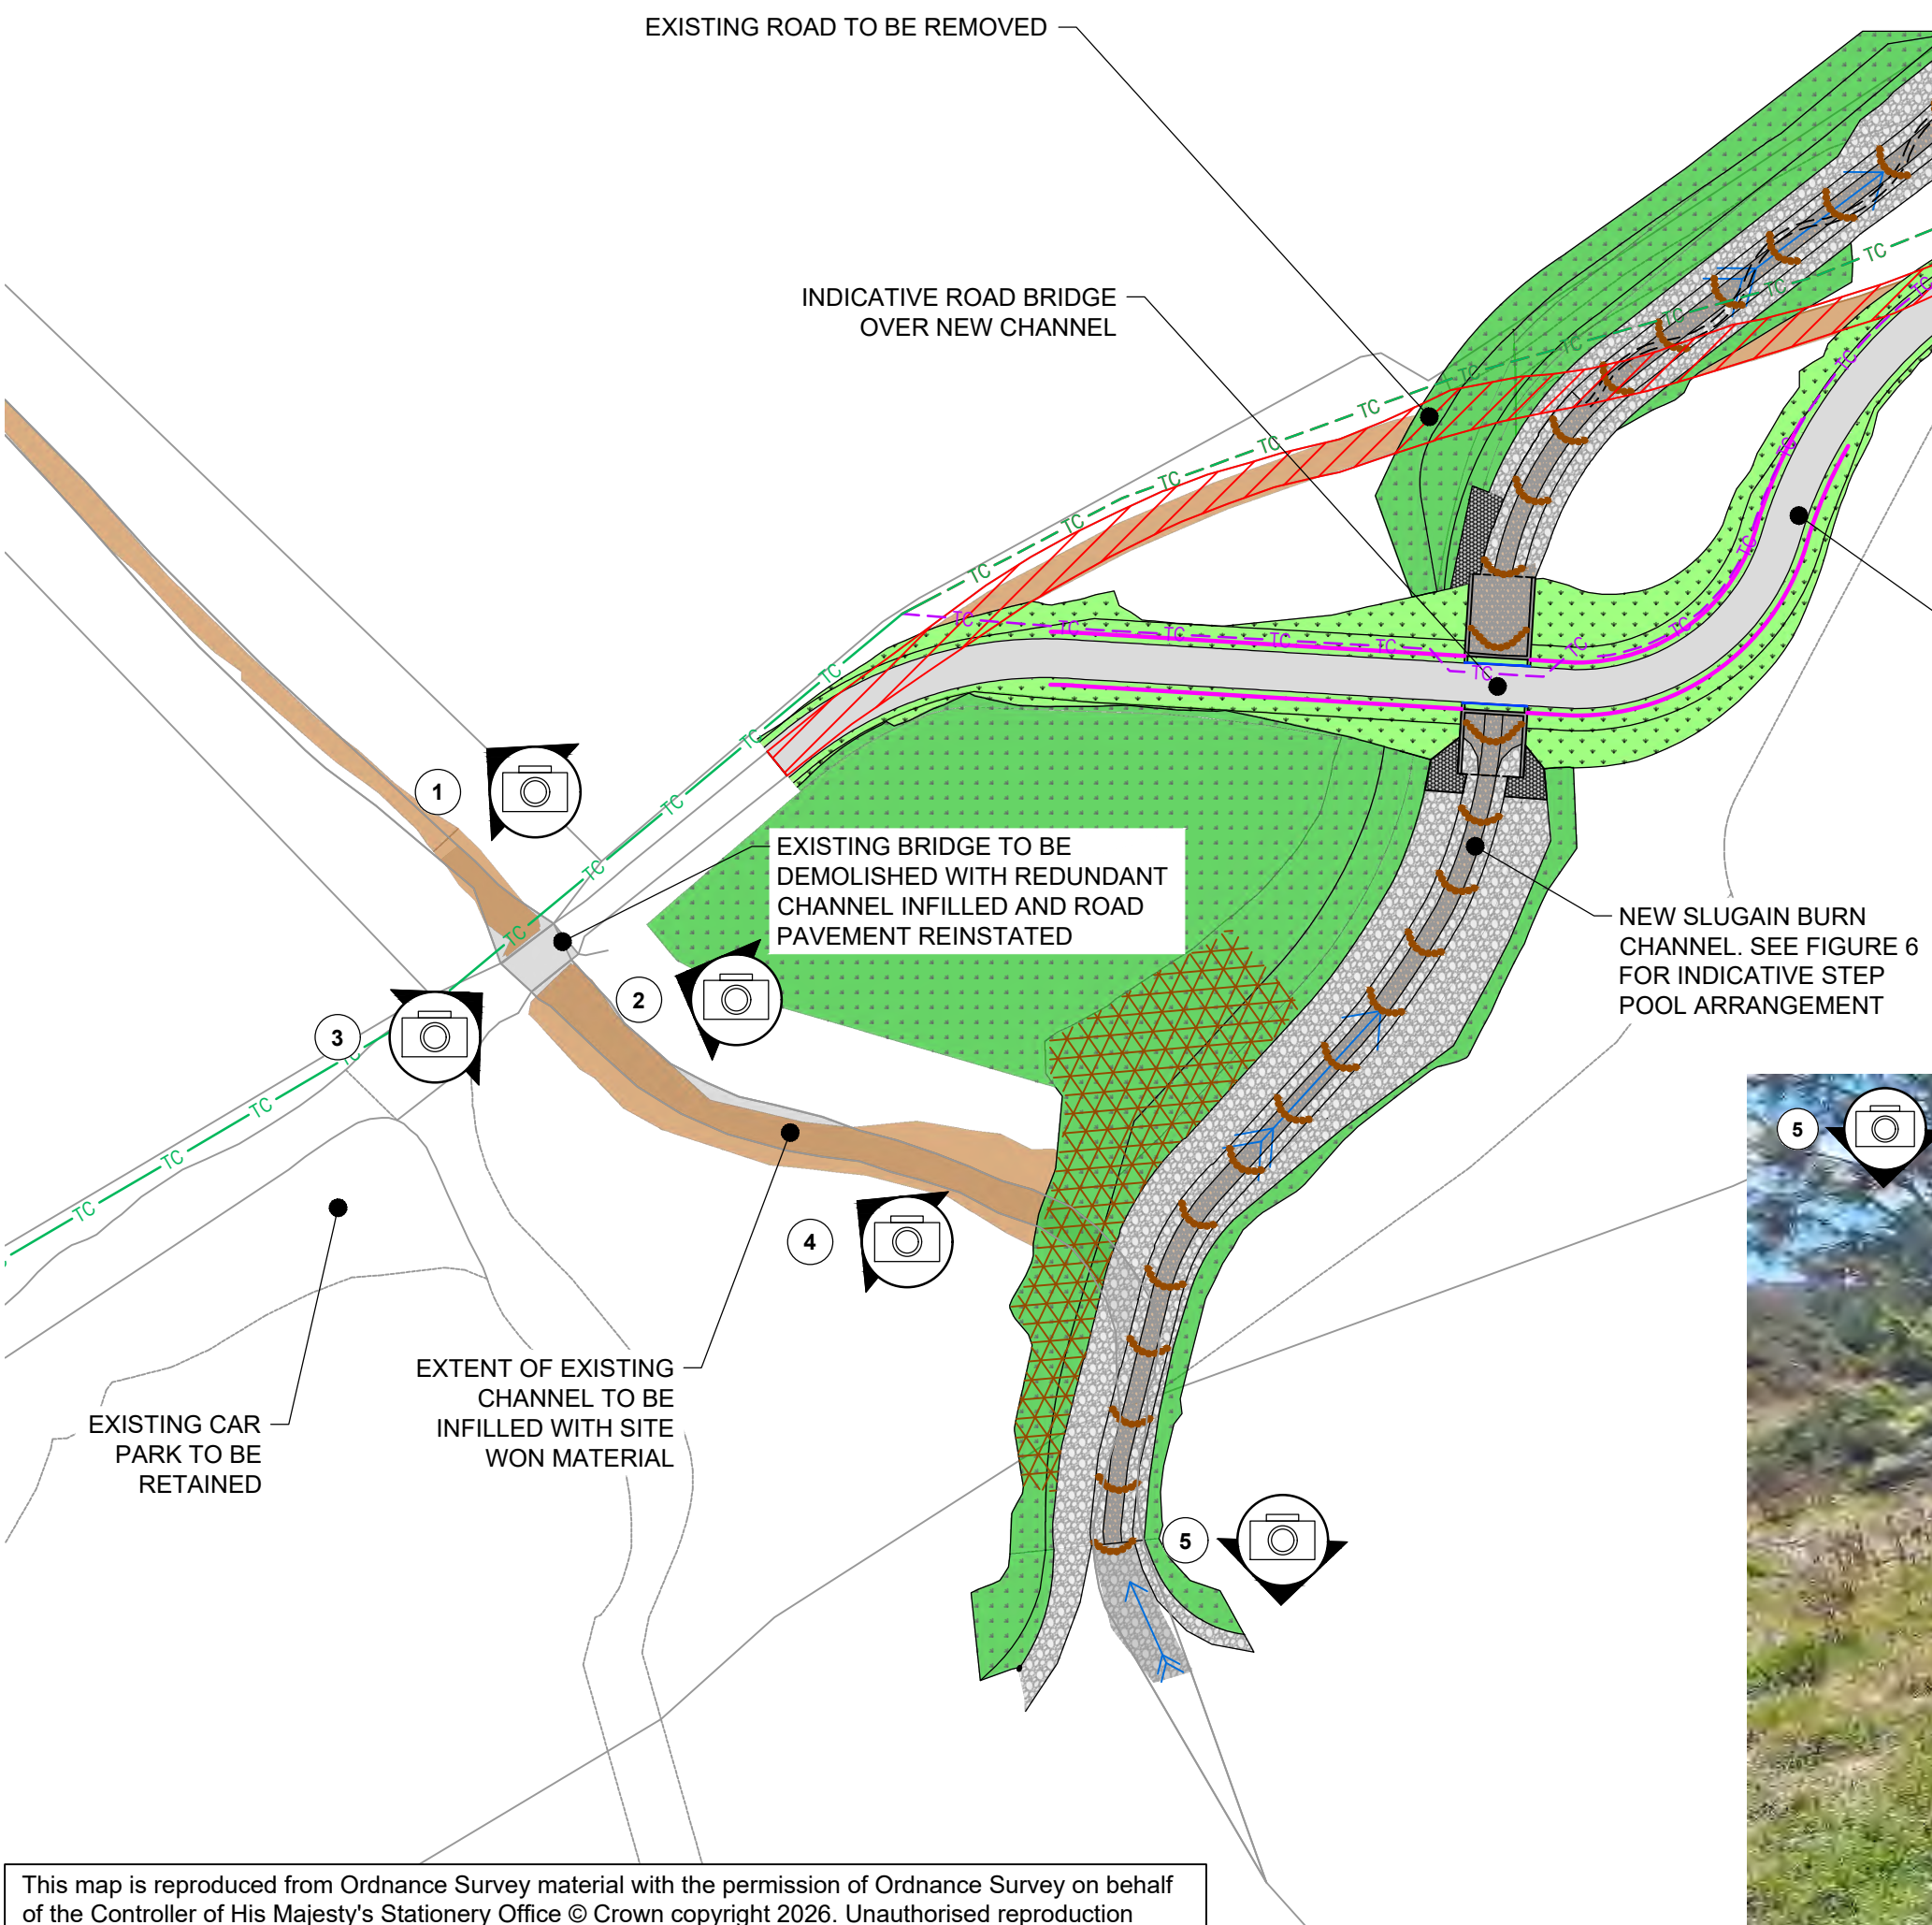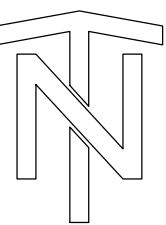

5. EXISTING SLUGAIN BURN CHANNEL UPSTREAM OF THE PROPOSED TRANSITION POINT TO THE NEW CHANNEL.


PROPOSED CHANNEL TO JOIN WITH UNNAMED WATERCOURSE. MODIFICATION OF CHANNEL TO ENCOURAGE TRANSITION FROM POOL-RIFFLE MORPHOLOGY TO 'STAGE 0' CONDITIONS

ENCOURAGE DEVELOPMENT OF POOL-RIFFLE MORPHOLOGY DOWNSTREAM OF STEP POOL SEQUENCE. AVERAGE POOL LENGTH = 6.5m. AVERAGE RIFFLE LENGTH = 3m

CHANNEL ENCOURAGED TO CONNECT WITH FLOODPLAIN. HIGH FLOW EVENTS WILL ENABLE FLOWS TO RESHAPE BED MATERIALS AND CHANNEL FORM TO TRANSITION TO STAGE 0 MORPHOLOGY WITH MULTI-THREADED CHANNELS DOWN TO THE CONFLUENCE WITH THE RIVER DULNAIN

CHANNEL UNNAMED WATERCOURSE

EXISTING ACCESS ROAD FROM CARRBRIDGE

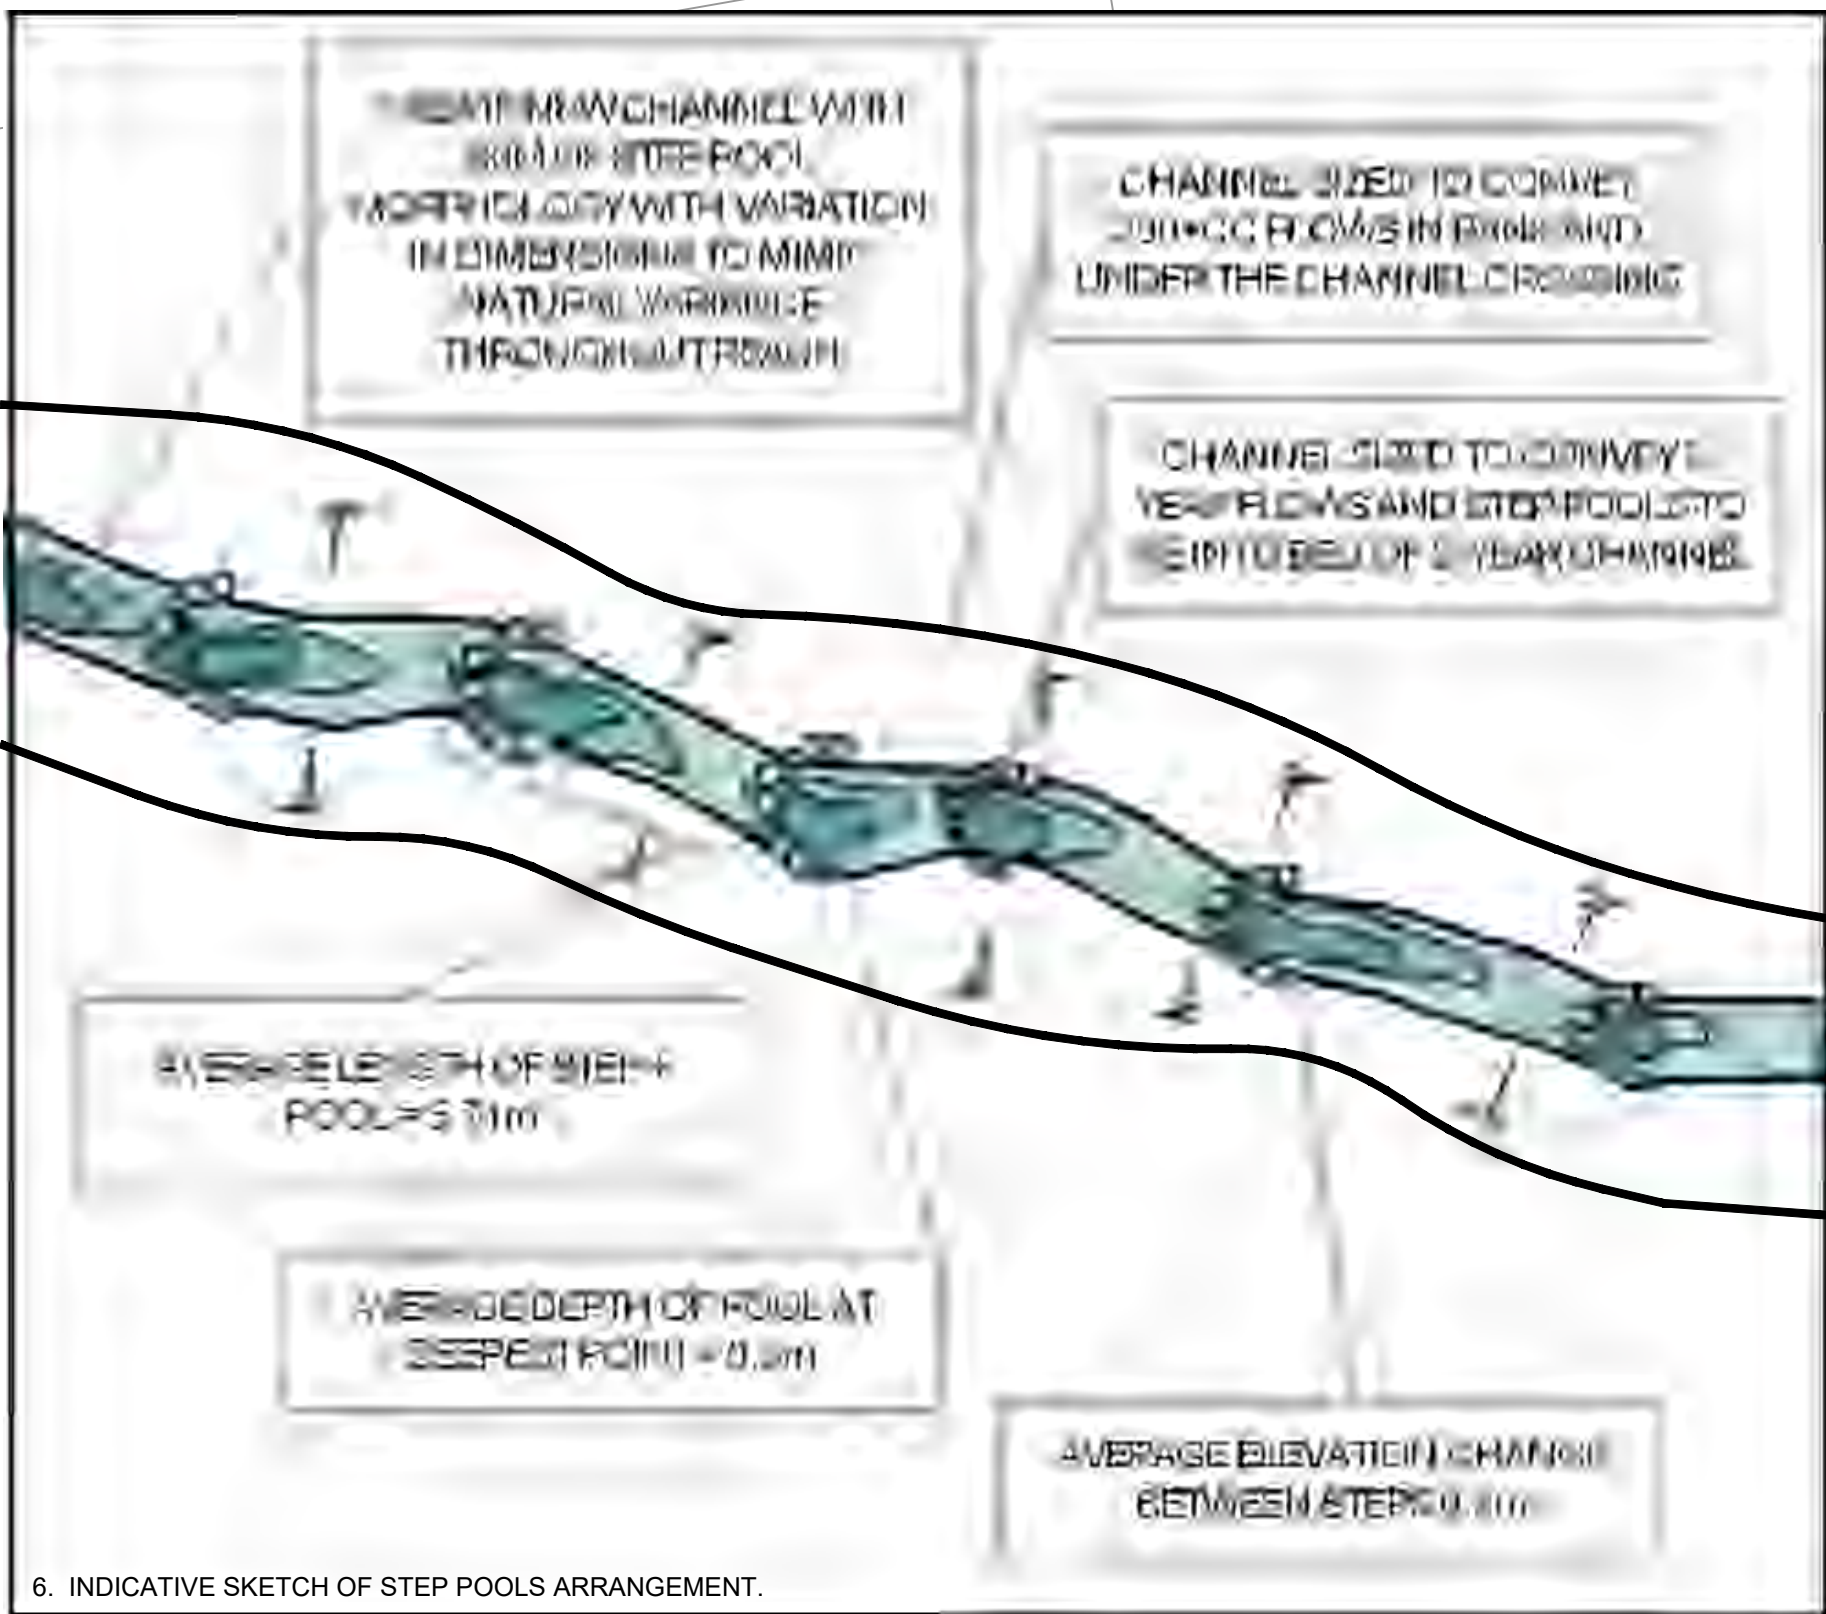

6. INDICATIVE SKETCH OF STEP POOLS ARRANGEMENT.

GENERAL NOTES

1. ALL DIMENSIONS ARE IN METRES UNLESS NOTED OTHERWISE.
2. ALL COORDINATES ARE IN METRES RELATIVE TO ORDNANCE SURVEY NATIONAL GRID.
3. ALL DIMENSIONS MUST BE CHECKED/VERIFIED ON SITE.
4. ANY DISCREPANCIES NOTED ON SITE ARE TO BE REPORTED TO THE SUPERVISOR IMMEDIATELY.
5. THE ELECTRONIC VERSION OF THIS DRAWING IS NOT TO BE USED FOR SETTING OUT.
6. THE LOCATIONS OF ANY KNOWN SERVICES SHOWN ON DRAWINGS ARE APPROXIMATE AND FOR GUIDANCE ONLY.
7. SERVICES INFORMATION HAS BEEN PROVIDED BY THE CLIENT, DATED 23/04/2025

LEGEND

- PROPOSED 3.3m WIDE HIGHWAY REALIGNMENT
- ROAD EMBANKMENT AT 1:2 SLOPE. SEE NOTE 8
- CLASS 1X RIVER GRAVELS
- EXISTING CHANNEL BED TO BE RETAINED
- PROPOSED CHANNEL EARTHWORKS. SEE NOTE 8
- EXISTING CHANNEL BANKS

LEGEND

- BT - UNDERGROUND - EXISTING
- BT - UNDERGROUND - DIVERTED
- SECTION OF BT UNDERGROUND CABLE TO BE REMOVED

Rev	Description	Date	Author	Designer	Checker	Approver
P02	FOR REVIEW AND COMMENT	31/03/26	JN	KM	ST	JS
P01	FOR REVIEW AND COMMENT	06/03/26	SW	KM	ST	JS

Document Control						
Supplier			T: +44 (0)131 319 2940 E: info@jbaconsulting.com www.jbaconsulting.com Twitter @JBAConsulting			
Unit 2.1, Quantum Court Research Avenue South Henric Watt Research Park Riccarton EDINBURGH EH14 4AP			JBA consulting			

Project Title	SLUGAIN BURN RESTORATION
---------------	--------------------------

Drawing Title	NON-TECHNICAL OVERVIEW PLAN
---------------	-----------------------------

 The Highland Council Comhairle na Gàidhealtachd	 Cairngorms National Park Pàirc Nàiseanta o' Mhonaidh Ruaidh
---	---

Parent Model NOT FROM MODEL			
Security Classification FOR PLANNING		Scale NOT TO SCALE	
Author S. Wood	Designer K. Mularska	Checker D. Scoular	Approver J. Steele
Suitability SHARED FOR REVIEW AND COMMENTS		Status S3	Revision P02
Information Contained PQZ-JBA-00-00-DR-C-0012-Non-Technical_Overview_Plan			

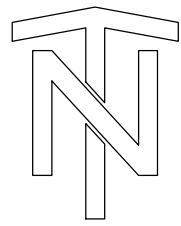


IMAGE 2: APPROXIMATELY 30m³ OF DREDGED RIVER GRAVELS



IMAGE 1 - EXISTING VEHICULAR BRIDGE TO BE DEMOLISHED AND REMOVED



PLAN VIEW
SCALE 1:250

DOWNSTREAM EXTENT OF SITE CLEARANCE PLAN
SCALE 1:2000

GENERAL NOTES

1. ALL DIMENSIONS ARE IN METRES UNLESS NOTED OTHERWISE.
2. ALL COORDINATES ARE IN METRES RELATIVE TO ORDNANCE SURVEY NATIONAL GRID.
3. ALL DIMENSIONS MUST BE CHECKED/VERIFIED ON SITE.
4. ANY DISCREPANCIES NOTED ON SITE ARE TO BE REPORTED TO THE SUPERVISOR IMMEDIATELY.
5. THE ELECTRONIC VERSION OF THIS DRAWING IS NOT TO BE USED FOR SETTING OUT.
6. THE LOCATIONS OF ANY KNOWN SERVICES SHOWN ON DRAWINGS ARE APPROXIMATE AND FOR GUIDANCE ONLY.
7. SERVICES INFORMATION HAS BEEN PROVIDED BY THE CLIENT, DATED 23/04/2025

SITE ADDRESS

DULNAHAITNACH
HIGHLAND
SCOTLAND
PH23 3AY
OS NGR: NH 85484 20124


DRAWING NOTES

1. DRAWING TO BE READ IN CONJUNCTION WITH:

- PQZ-JBA-00-00-DR-C-001-Site_Location_Plan
- PQZ-JBA-00-00-DR-C-002-Site-Clearance
- PQZ-JBA-00-00-DR-C-003-General_Arrangement_1_of_2
- PQZ-JBA-00-00-DR-C-004-General_Arrangement_2_of_2
- PQZ-JBA-00-00-DR-C-005-Channel_Long_Section_1_of_2
- PQZ-JBA-00-00-DR-C-006-Channel_Long_Section_2_of_2
- PQZ-JBA-00-00-DR-C-007-Bridge_Long_Section
- PQZ-JBA-00-00-DR-C-008-Channel-Cross_Sections
- PQZ-JBA-00-00-DR-C-009-Bridge_Cross_Sections
- PQZ-JBA-00-00-DR-C-010-Standard-Details
- PQZ-JBA-00-00-DR-C-011-Step-Pool-Details
- PQZ-JBA-00-00-DR-C-012-Non-Technical_Overview_Plan
- PQZ-JBA-00-00-DR-S-013-Structural_General_Arrangement
- PQZ-JBA-00-00-DR-S-014-Sections_1_of_2
- PQZ-JBA-00-00-DR-S-015-Sections_2_of_2

LEGEND

- SITE EXTENT
- EXISTING BRIDGE CROSSING
- EXISTING ROAD TO BE BROKEN OUT AND REMOVED
- BT - UNDERGROUND - EXISTING
- SECTION OF BT UNDERGROUND CABLE TO BE REMOVED
- EXISTING POST & WIRE FENCE TO BE RETAINED
- 1.1m HIGH POST & WIRE FENCE TO BE REMOVED

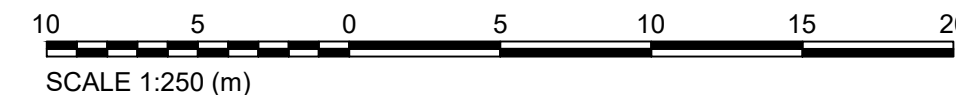

P03	SITE EXTENT REVISED	29/04/26	LH	KM	ST	JS
P02	FOR REVIEW AND COMMENT	31/03/26	JN	KM	ST	JS
P01	FOR REVIEW AND COMMENT	06/03/26	SW	KM	ST	JS
Rev.	Description	Date	Author	Designer	Checker	Approver

Document Control					
Supplier			T: +44 (0)131 319 2940 E: info@jbaconsulting.com		
Unit 2.1, Quantum Court Research Avenue South Heriot Watt Research Park Riccarton EDINBURGH EH14 4AP			www.jbaconsulting.com Twitter @JBAConsulting		
Project Title			SLUGAIN BURN RESTORATION		

Drawing Title					
DETAILED DESIGN SITE CLEARANCE					

The Highland Council Comhairle na Gàidhealtachd					
Cairngorms National Park Pàirc Nàiseanta o' Mhonaidh Ruaidh					

 The Highland Council Comhairle na Gàidhealtachd  Cairngorms National Park Pàirc Nàiseanta o' Mhònaidh Ruaidh					
Parent Model NOT FROM MODEL					
Security Classification FOR PLANNING			Scale AS SHOWN		
Author S. Wood	Designer K. Mularska	Checker S. Thomson	Approver J. Steele		
Suitability SHARED FOR REVIEW AND COMMENTS				Status S3	Revision P03
Information Container PQZ-JBA-00-00-DR-C-002-Site-Clearance					
A1 Sheet Size					