



Agenda item 6



Appendix 1

PRE/2026/0025

Plan – location plan

Legend

 Coire Mashie PAN
Boundary

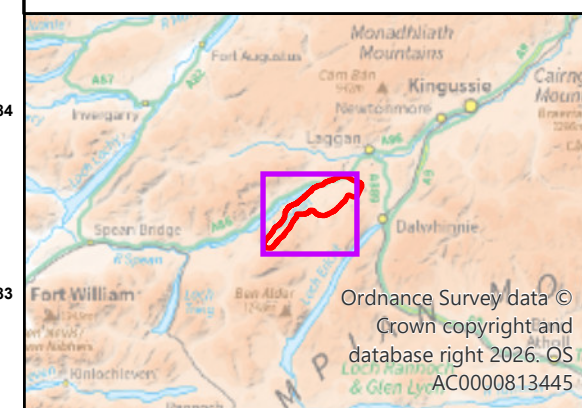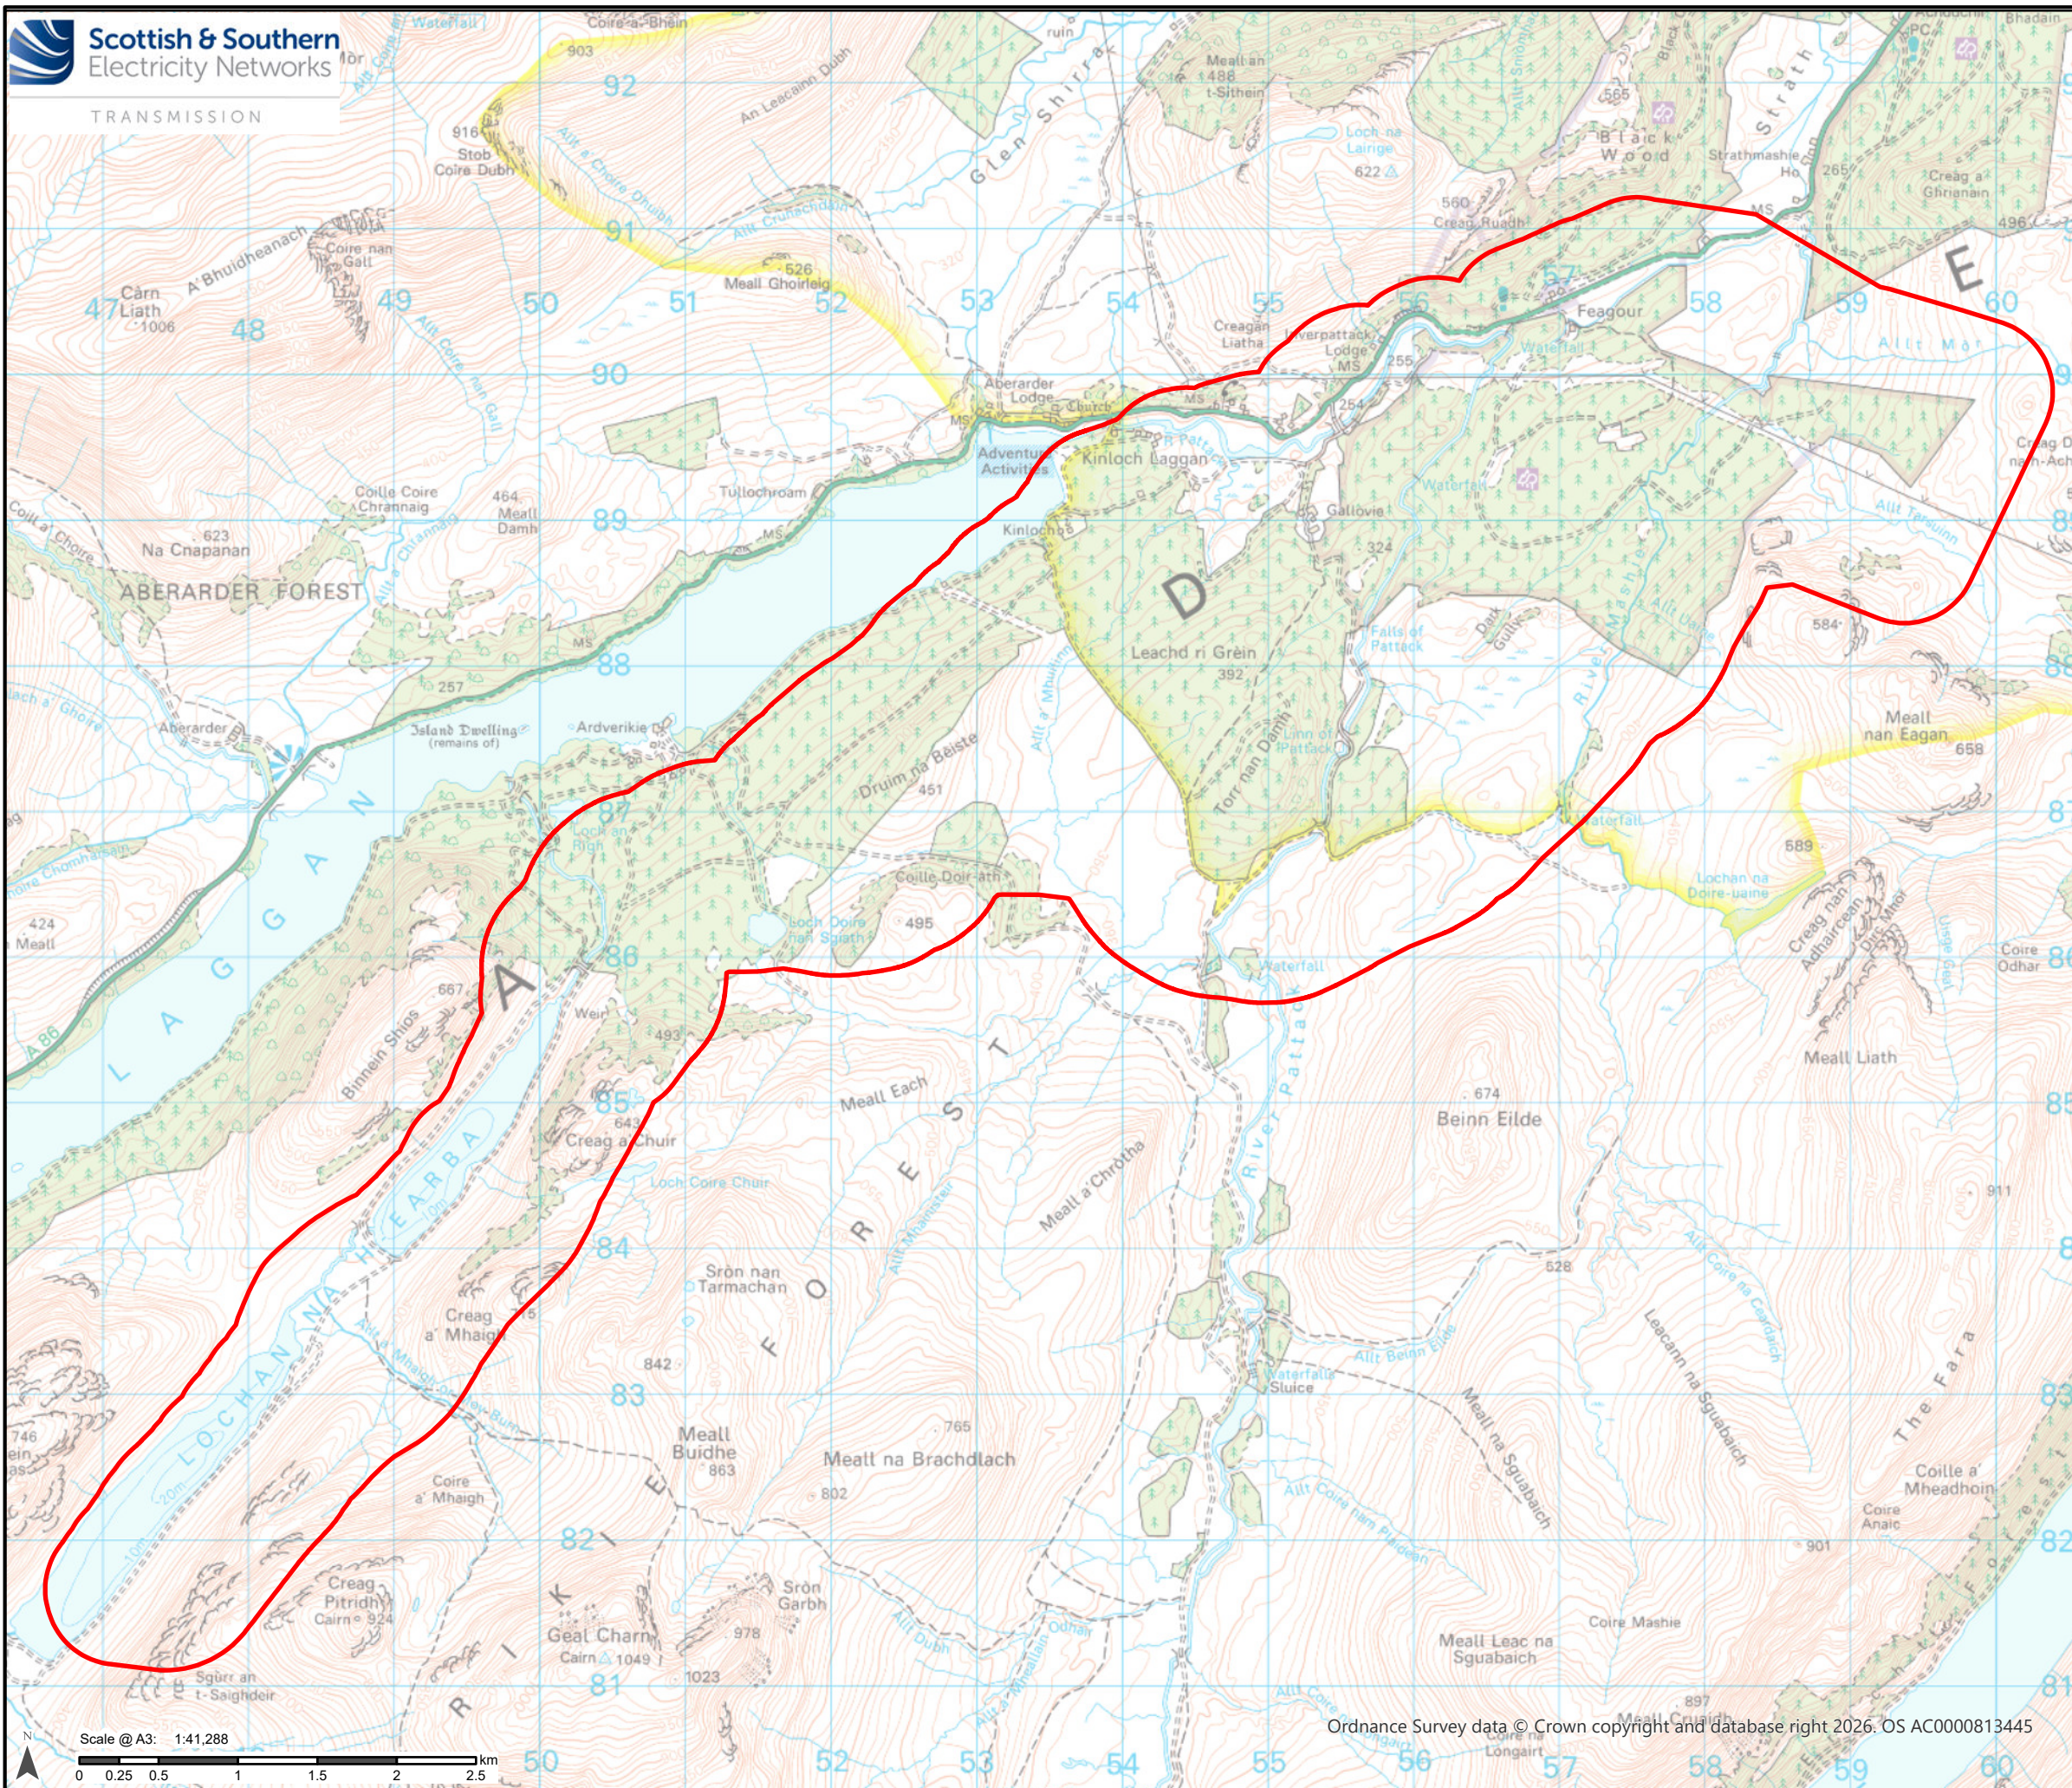

Reproduced by permission of Ordnance Survey on behalf of HMSO.
Crown copyright and database right 2026 all rights reserved.
Ordnance Survey Licence number AC0000813445
SSEN Transmission take no responsibility for the release or accuracy of latest version Basemaps from Ordnance Survey

Project No: LT0000505
Project: Coire Mashie Substation & Earba Pumped Storage Connection
Title: Coire Mashie Substation & Earba Pumped Storage Connection Underground Cable - Proposal of Application Notice (PAN) Boundary
Drawn by: MIG Date: 25/08/2026
Drawing: LT0000505_1